PART OF THE NW 1/4, SEC. 4, T.5N., R.1W., S.L.B. & M.

LANGFORD SUBDIVISION

LOTS 1–16

IN OGDEN CITY

SCALE 1" = 60'

TAXING UNIT: 25

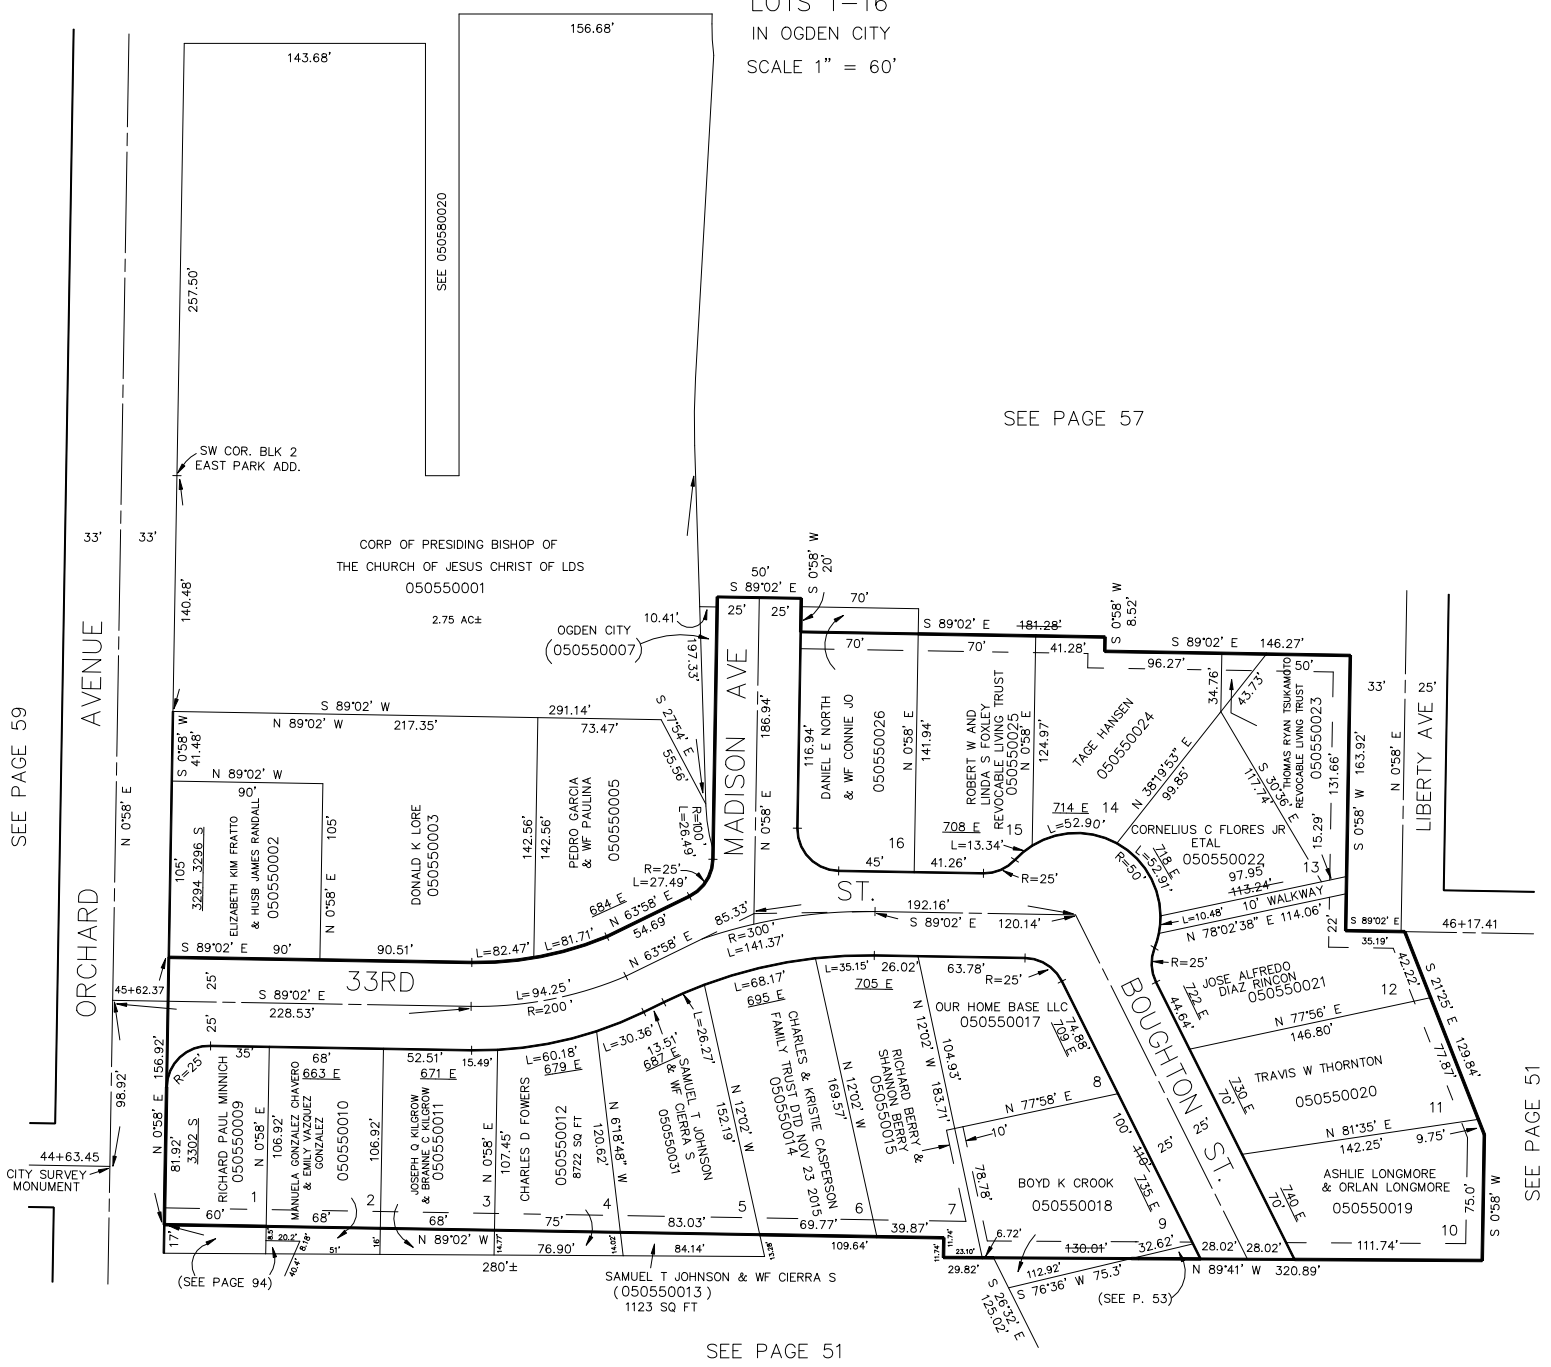
SEE PAGE 57
SEE PAGE 59
SEE PAGE 51
SEE PAGE 51
ORCHARD AVENUE
MADISON AVE
LIBERTY AVE
33RD
BOUGHTON ST.
ST.
SW COR. BLK 2 EAST PARK ADD.
CORP OF PRESIDING BISHOP OF THE CHURCH OF JESUS CHRIST OF LDS
050550001
2.75 AC±
OGDEN CITY
(050550007)
SEE 050580020
DANIEL E NORTH & WF CONNIE JO
050550026
ROBERT W AND LINDA S FOXLEY REVOCABLE LIVING TRUST
050550025
TAGE HANSEN
050550024
THOMAS RYAN TSUKAMOTO REVOCABLE LIVING TRUST
050550023
CORNELIUS C FLORES JR ETAL
050550022
JOSE ALFREDO DIAZ RINCON
050550021
TRAVIS W THORNTON
050550020
ASHLIE LONGMORE & ORLAN LONGMORE
050550019
BOYD K CROOK
050550018
OUR HOME BASE LLC
050550017
RICHARD BERRY & SHANNON BERRY
050550015
CHARLES & KRISTIE CASPERSON FAMILY TRUST DTD NOV 23 2015
050550014
SAMUEL T JOHNSON & WF CIERRA S
050550031
PEDRO GARCIA & WF PAULINA
050550005
DONALD K LORE
050550003
ELIZABETH KIM FRATTO & HUSB JAMES RANDALL
050550002
RICHARD PAUL MINNICH
050550009
MANUELA GONZALEZ CHAVERO & EMILY VAZQUEZ GONZALEZ
050550010
JOSEPH Q KILGROW & BRANNE C KILGROW
050550011
CHARLES D FOWERS
050550012
SAMUEL T JOHNSON & WF CIERRA S
(050550013)
1123 SQ FT
(SEE PAGE 94)
(SEE P. 53)
CITY SURVEY MONUMENT
44+63.45
45+62.37
46+17.41
S 89°02' E 228.53'
S 89°02' E 120.14'
N 78°02'38" E 114.06'
10' WALKWAY
N 77°56' E 146.80'
N 81°35' E 142.25'
N 89°41' W 320.89'
S 76°36' W 75.3'
S 26°32' E 125.02'
N 89°02' W 280'±
S 89°02' W 291.14'
N 89°02' W 217.35'
S 89°02' E 146.27'
S 89°02' E 181.28'
S 89°02' E 192.16'
S 89°02' E 146.27'
N 0°58' E 257.50'
S 0°58' W 163.92'
N 0°58' E 163.92'
S 0°58' W 131.66'
S 0°58' W 75.0'
N 0°58' E 156.92'
N 0°58' E 98.92'
S 0°58' W 41.48'
S 0°58' W 20'
S 0°58' W 8.52'
S 21°54' E 55.56'
S 21°25' E 129.84'
S 21°25' E 77.87'
N 38°19'53" E 99.85'
N 63°58' E 54.69'
N 63°58' E 85.33'
N 63°58' E 684 F
N 61°18'48" W 120.67'
N 12°02' W 104.93'
N 12°02' W 183.71'
N 12°02' W 169.57'
N 12°02' W 152.19'
