PART OF THE S.E. 1/4, SEC. 4, T.5N., R.1W., S.L.B. & M.

AMENDED PLAT OF

MONTE VISTA SUBDIVISION

BLOCK 1

IN OGDEN CITY

SCALE 1" = 60'

TAXING UNIT: 25

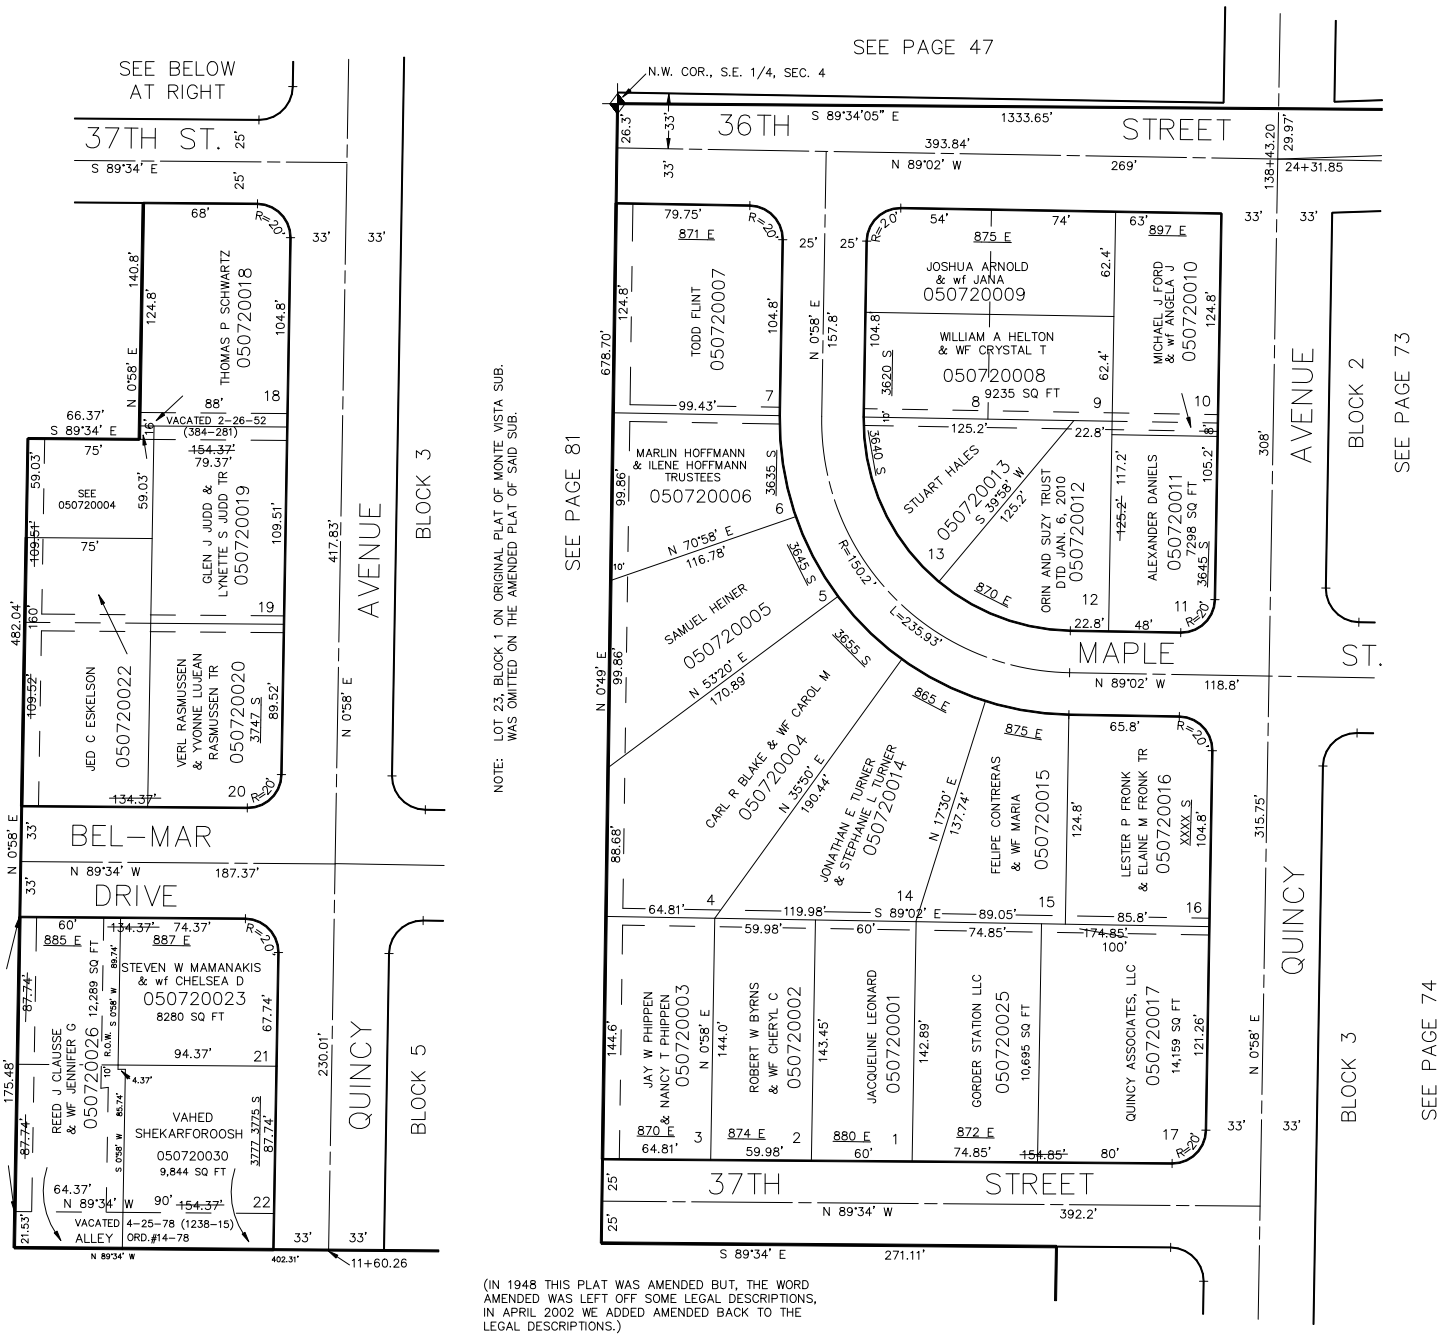

NOTE: LOT 23, BLOCK 1 ON ORIGINAL PLAT OF MONTE VISTA SUB. WAS OMITTED ON THE AMENDED PLAT OF SAID SUB.

(IN 1948 THIS PLAT WAS AMENDED BUT, THE WORD AMENDED WAS LEFT OFF SOME LEGAL DESCRIPTIONS, IN APRIL 2002 WE ADDED AMENDED BACK TO THE LEGAL DESCRIPTIONS.)

10' UTILITY & DRAINAGE EASEMENTS ALONG PROPERTY LINES AS INDICATED BY DASHED LINES EXCEPT AS OTHERWISE SHOWN.

FOR COMPLETE ENG DATA SEE ORIGINAL DEDICATION PLAT IN BOOK 9, PAGE 64 OF RECORDS.

L.D.F. 4-91