PART OF S.W. 1/4 OF N.E. 1/4 OF SEC. 5, T.5N., R.1W., S.L.B. & M.

BLOCKS 2 & 3 FRANKLIN PLACE

IN OGDEN CITY

TAXING UNIT: 25

SCALE 1" = 50'

SEE PAGE 113

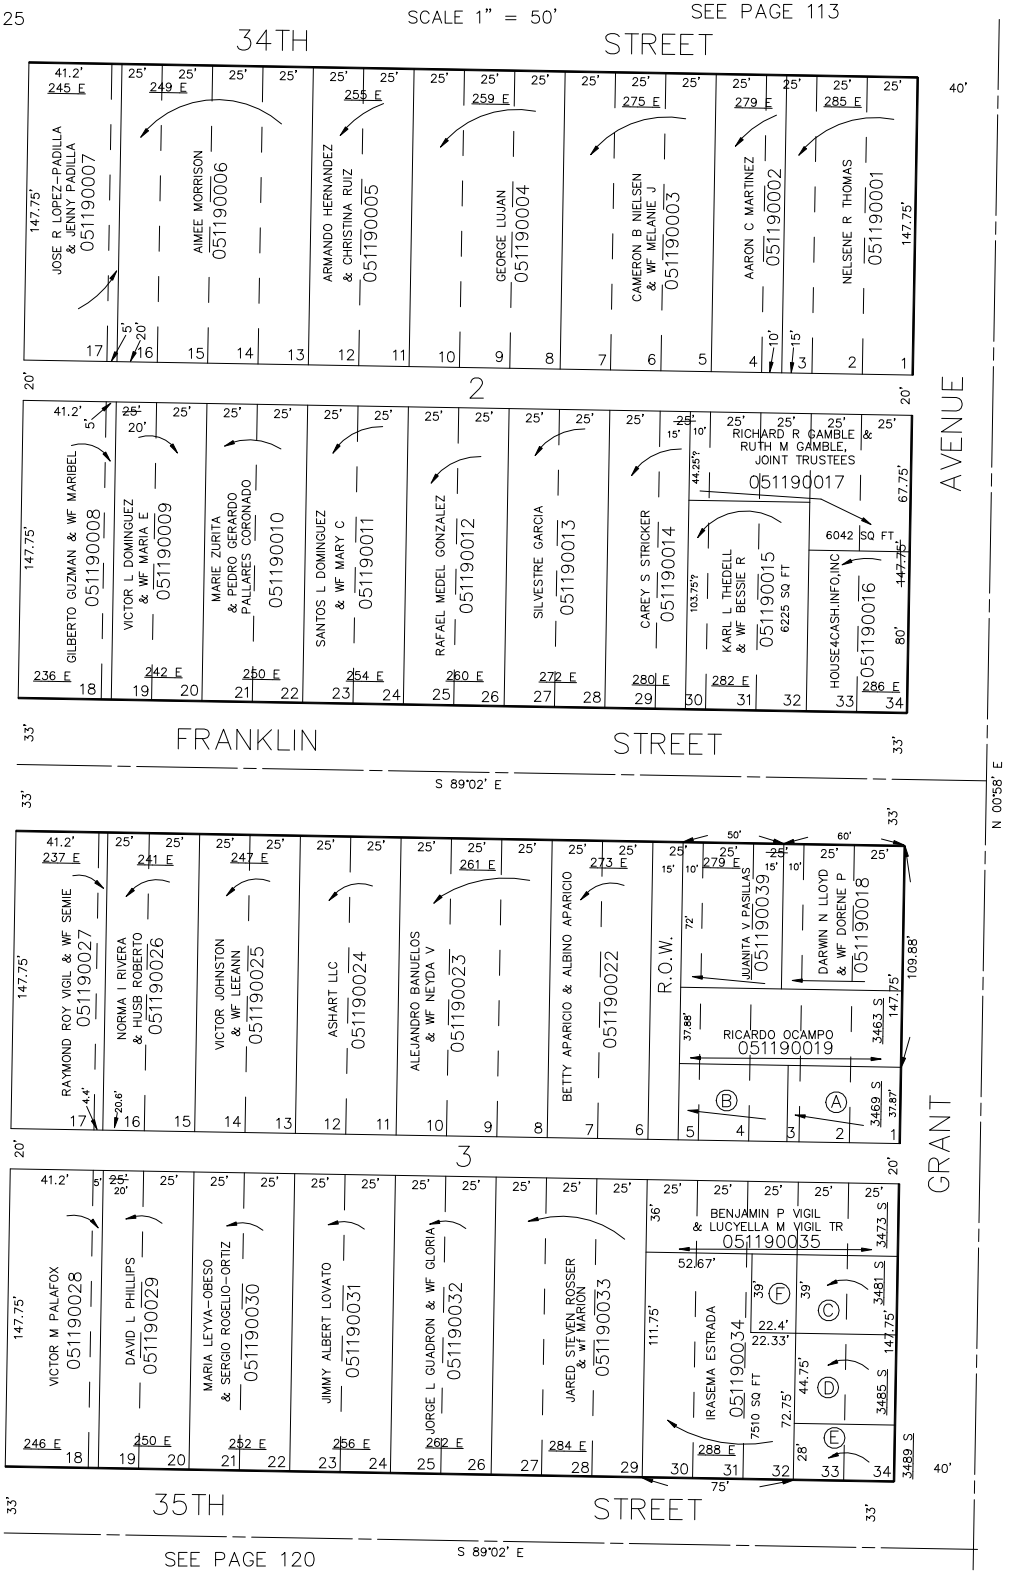

SEE PAGE 124

SEE PAGE 118

SEE PAGE 120

FOR COMPLETE ENG DATA SEE ORIGINAL DEDICATION PLAT IN BOOK 5, PAGE 40 OF RECORDS.

Ⓐ RANDY E WRIGHT 051190020

Ⓑ MURIEL LIDDELL RHODES (CLIFFORD O NEWTON TR-CLAIMS-) 051190021

Ⓒ MARION CARTER 051190036

Ⓓ IVAN W COURTNEY & WF JOYCE A 051190037

Ⓔ NASEER DURANI 051190038

Ⓕ MARION CARTER 051190040

L.D.F. 5-91