PART OF W. 1/2 OF SEC. 6, T.5N., R.1W., S.L.B. & M.

LAWNDALE ADDITION

IN OGDEN CITY, RIVERDALE CITY, AND WEBER COUNTY

SEE PAGE 145

TAXING UNIT: 26

SCALE 1" = 200'

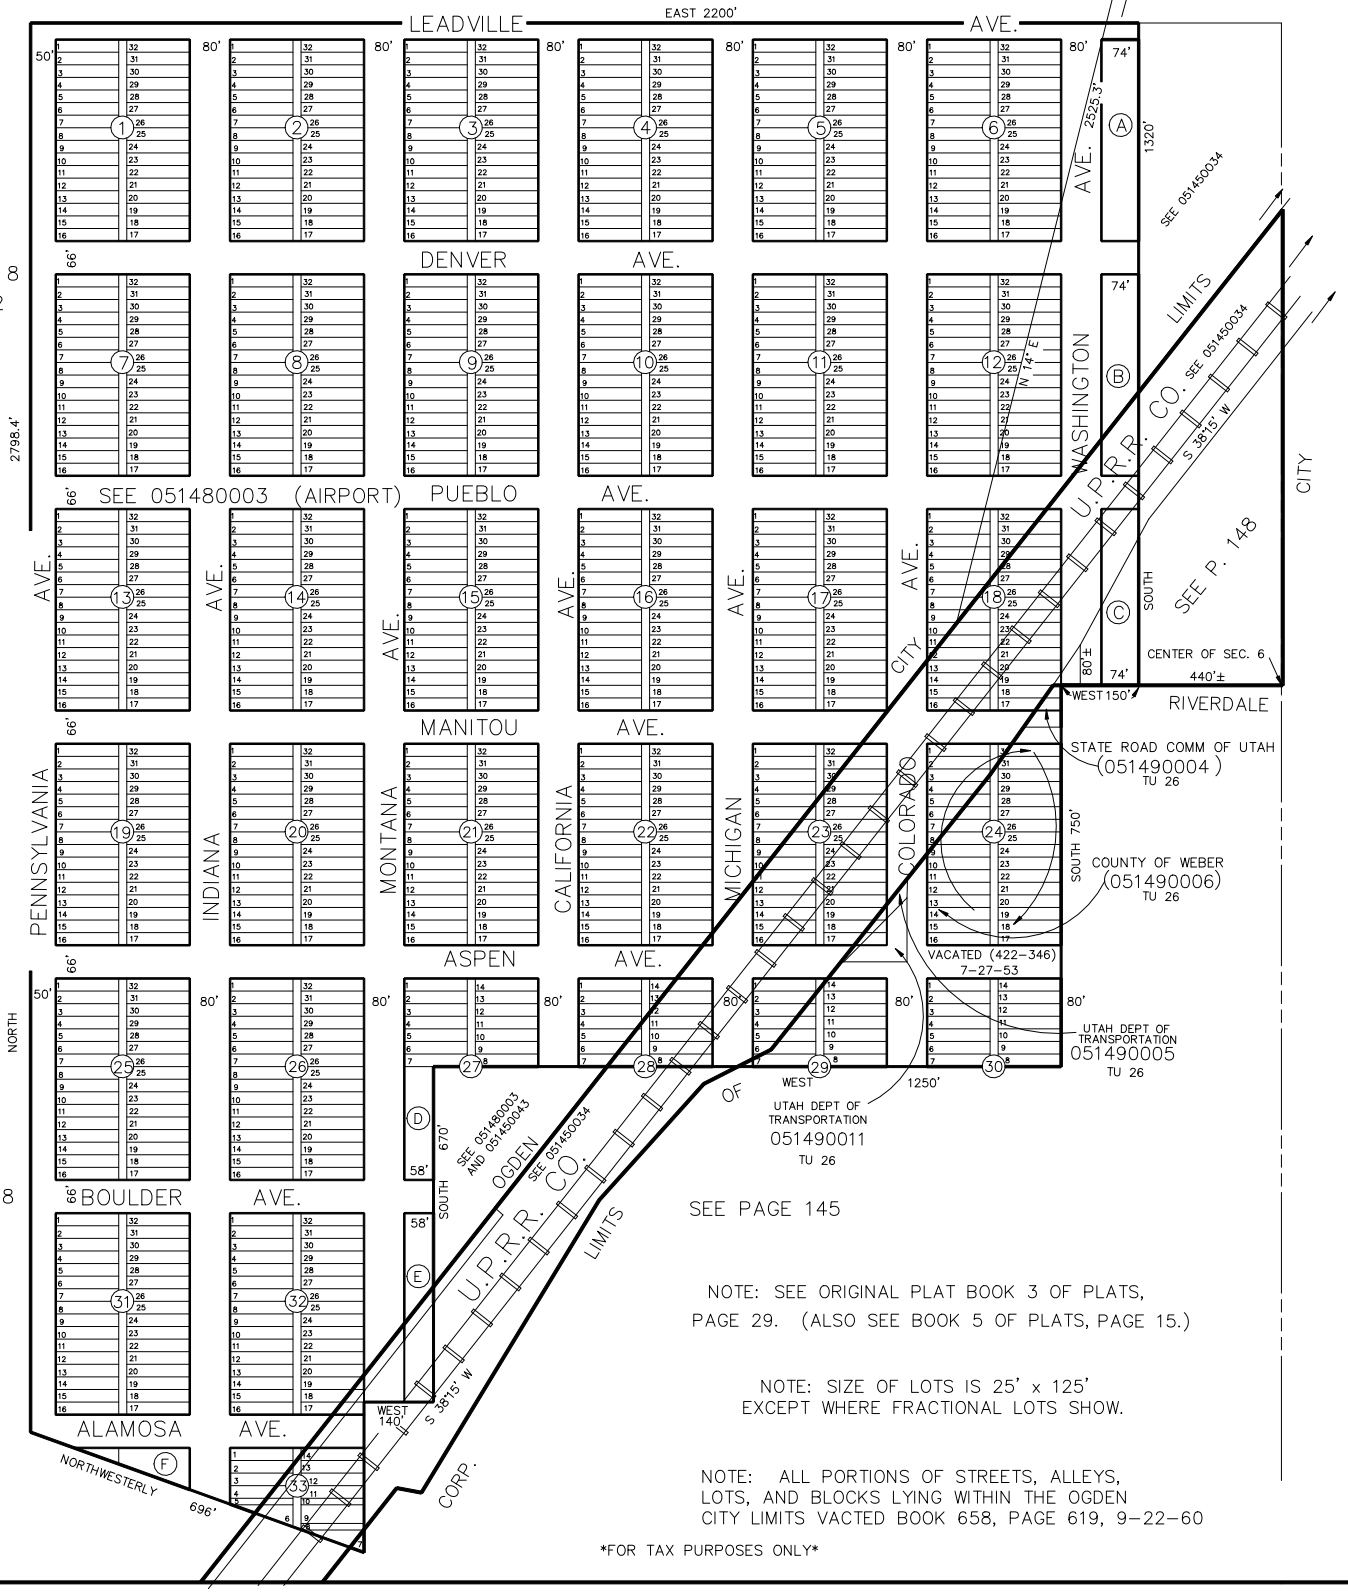

NOTE: SEE ORIGINAL PLAT BOOK 3 OF PLATS, PAGE 29. (ALSO SEE BOOK 5 OF PLATS, PAGE 15.)

NOTE: SIZE OF LOTS IS 25' x 125' EXCEPT WHERE FRACTIONAL LOTS SHOW.

NOTE: ALL PORTIONS OF STREETS, ALLEYS, LOTS, AND BLOCKS LYING WITHIN THE OGDEN CITY LIMITS VACTED BOOK 658, PAGE 619, 9-22-60

FOR TAX PURPOSES ONLY

KBR 05-91