PART OF WEST HALF OF SECTION 7, T.5N. R.1W., S.L.B. & M.

RIVER VALLEY SUBDIVISION NO. 1

LOTS 7–17, 28–45, 68

IN RIVERDALE CITY

SCALE 1" = 60'

TAXING UNIT: 26

CERTAIN OLD EASEMENTS VACATED: SEE 690–40

CERTAIN NEW EASEMENTS DEDICATED: SEE 690–42

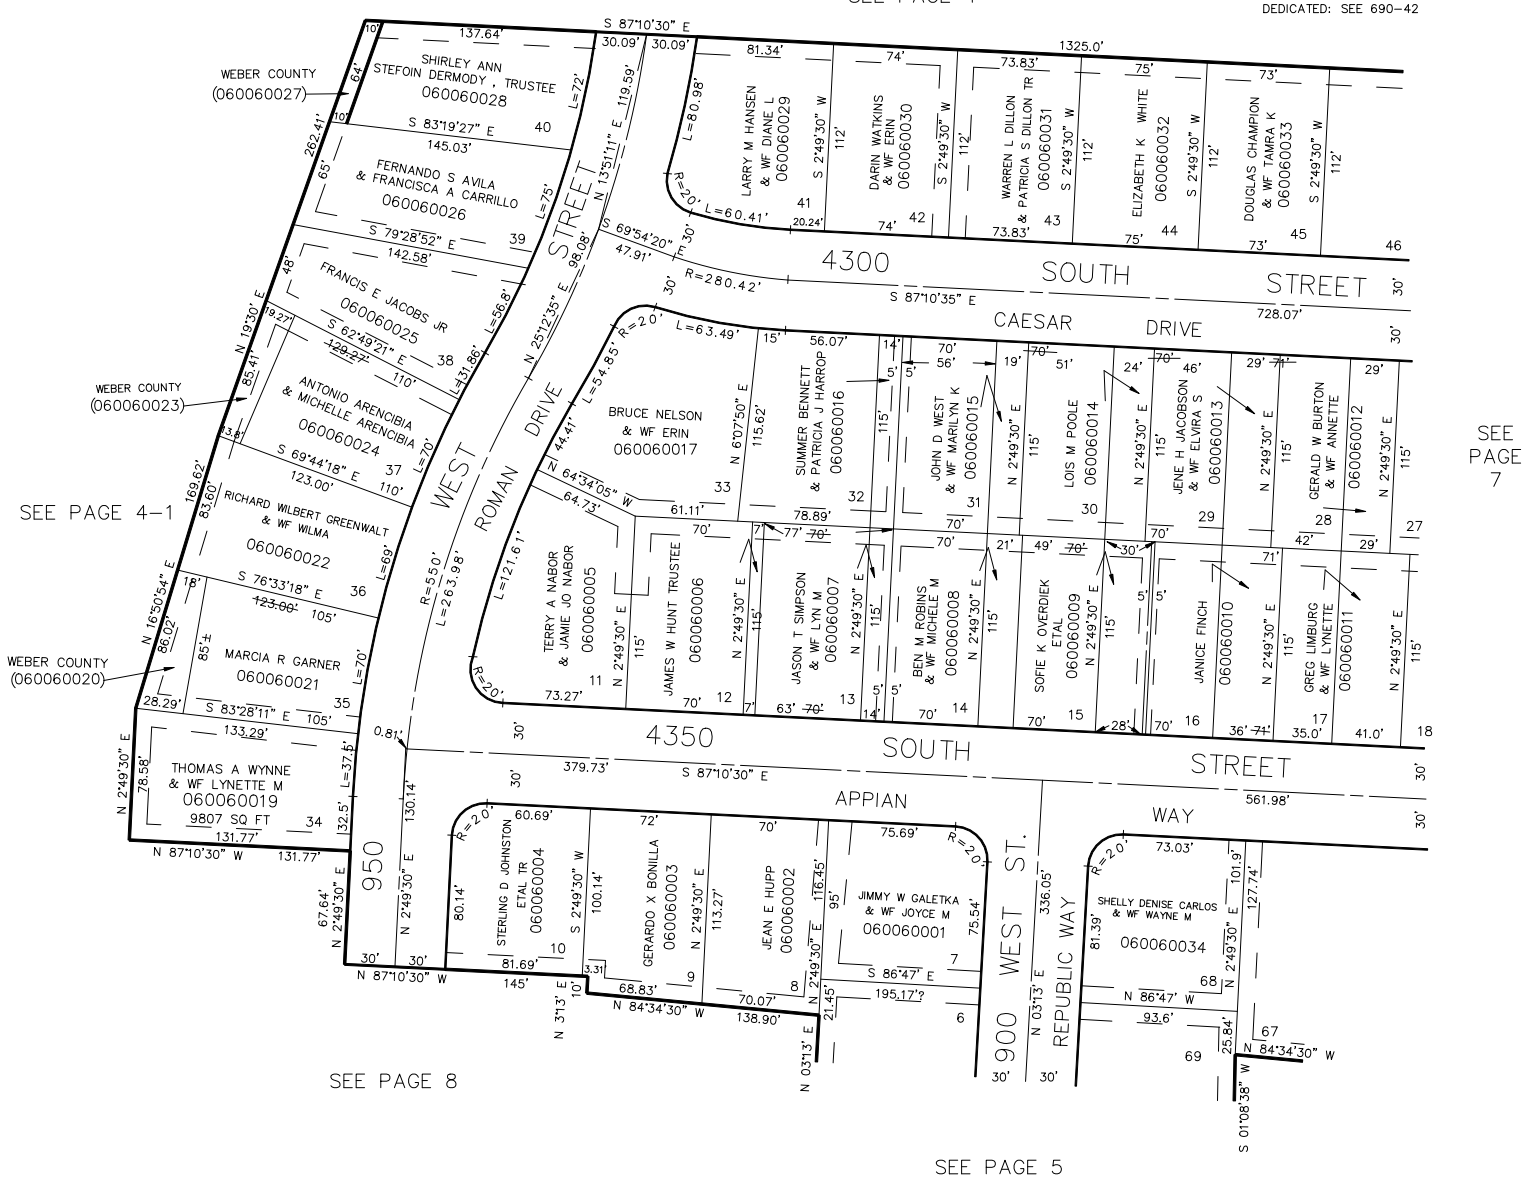

FOR COMPLETE ENG DATA SEE ORIGINAL DEDICATION PLAT IN BOOK 12, PAGE 70 OF RECORDS.

10' UTILITY & DRAINAGE EASEMENTS EACH SIDE OF PROPERTY LINES AS INDICATED BY DASHED LINES EXCEPT AS OTHERWISE SHOWN.