PART OF SW 1/4 OF

SECTION 7, T.5N., R.1W., S.L.B. & M.

IN RIVERDALE CITY

SCALE 1" = 100'

TAXING UNIT: 26, 413

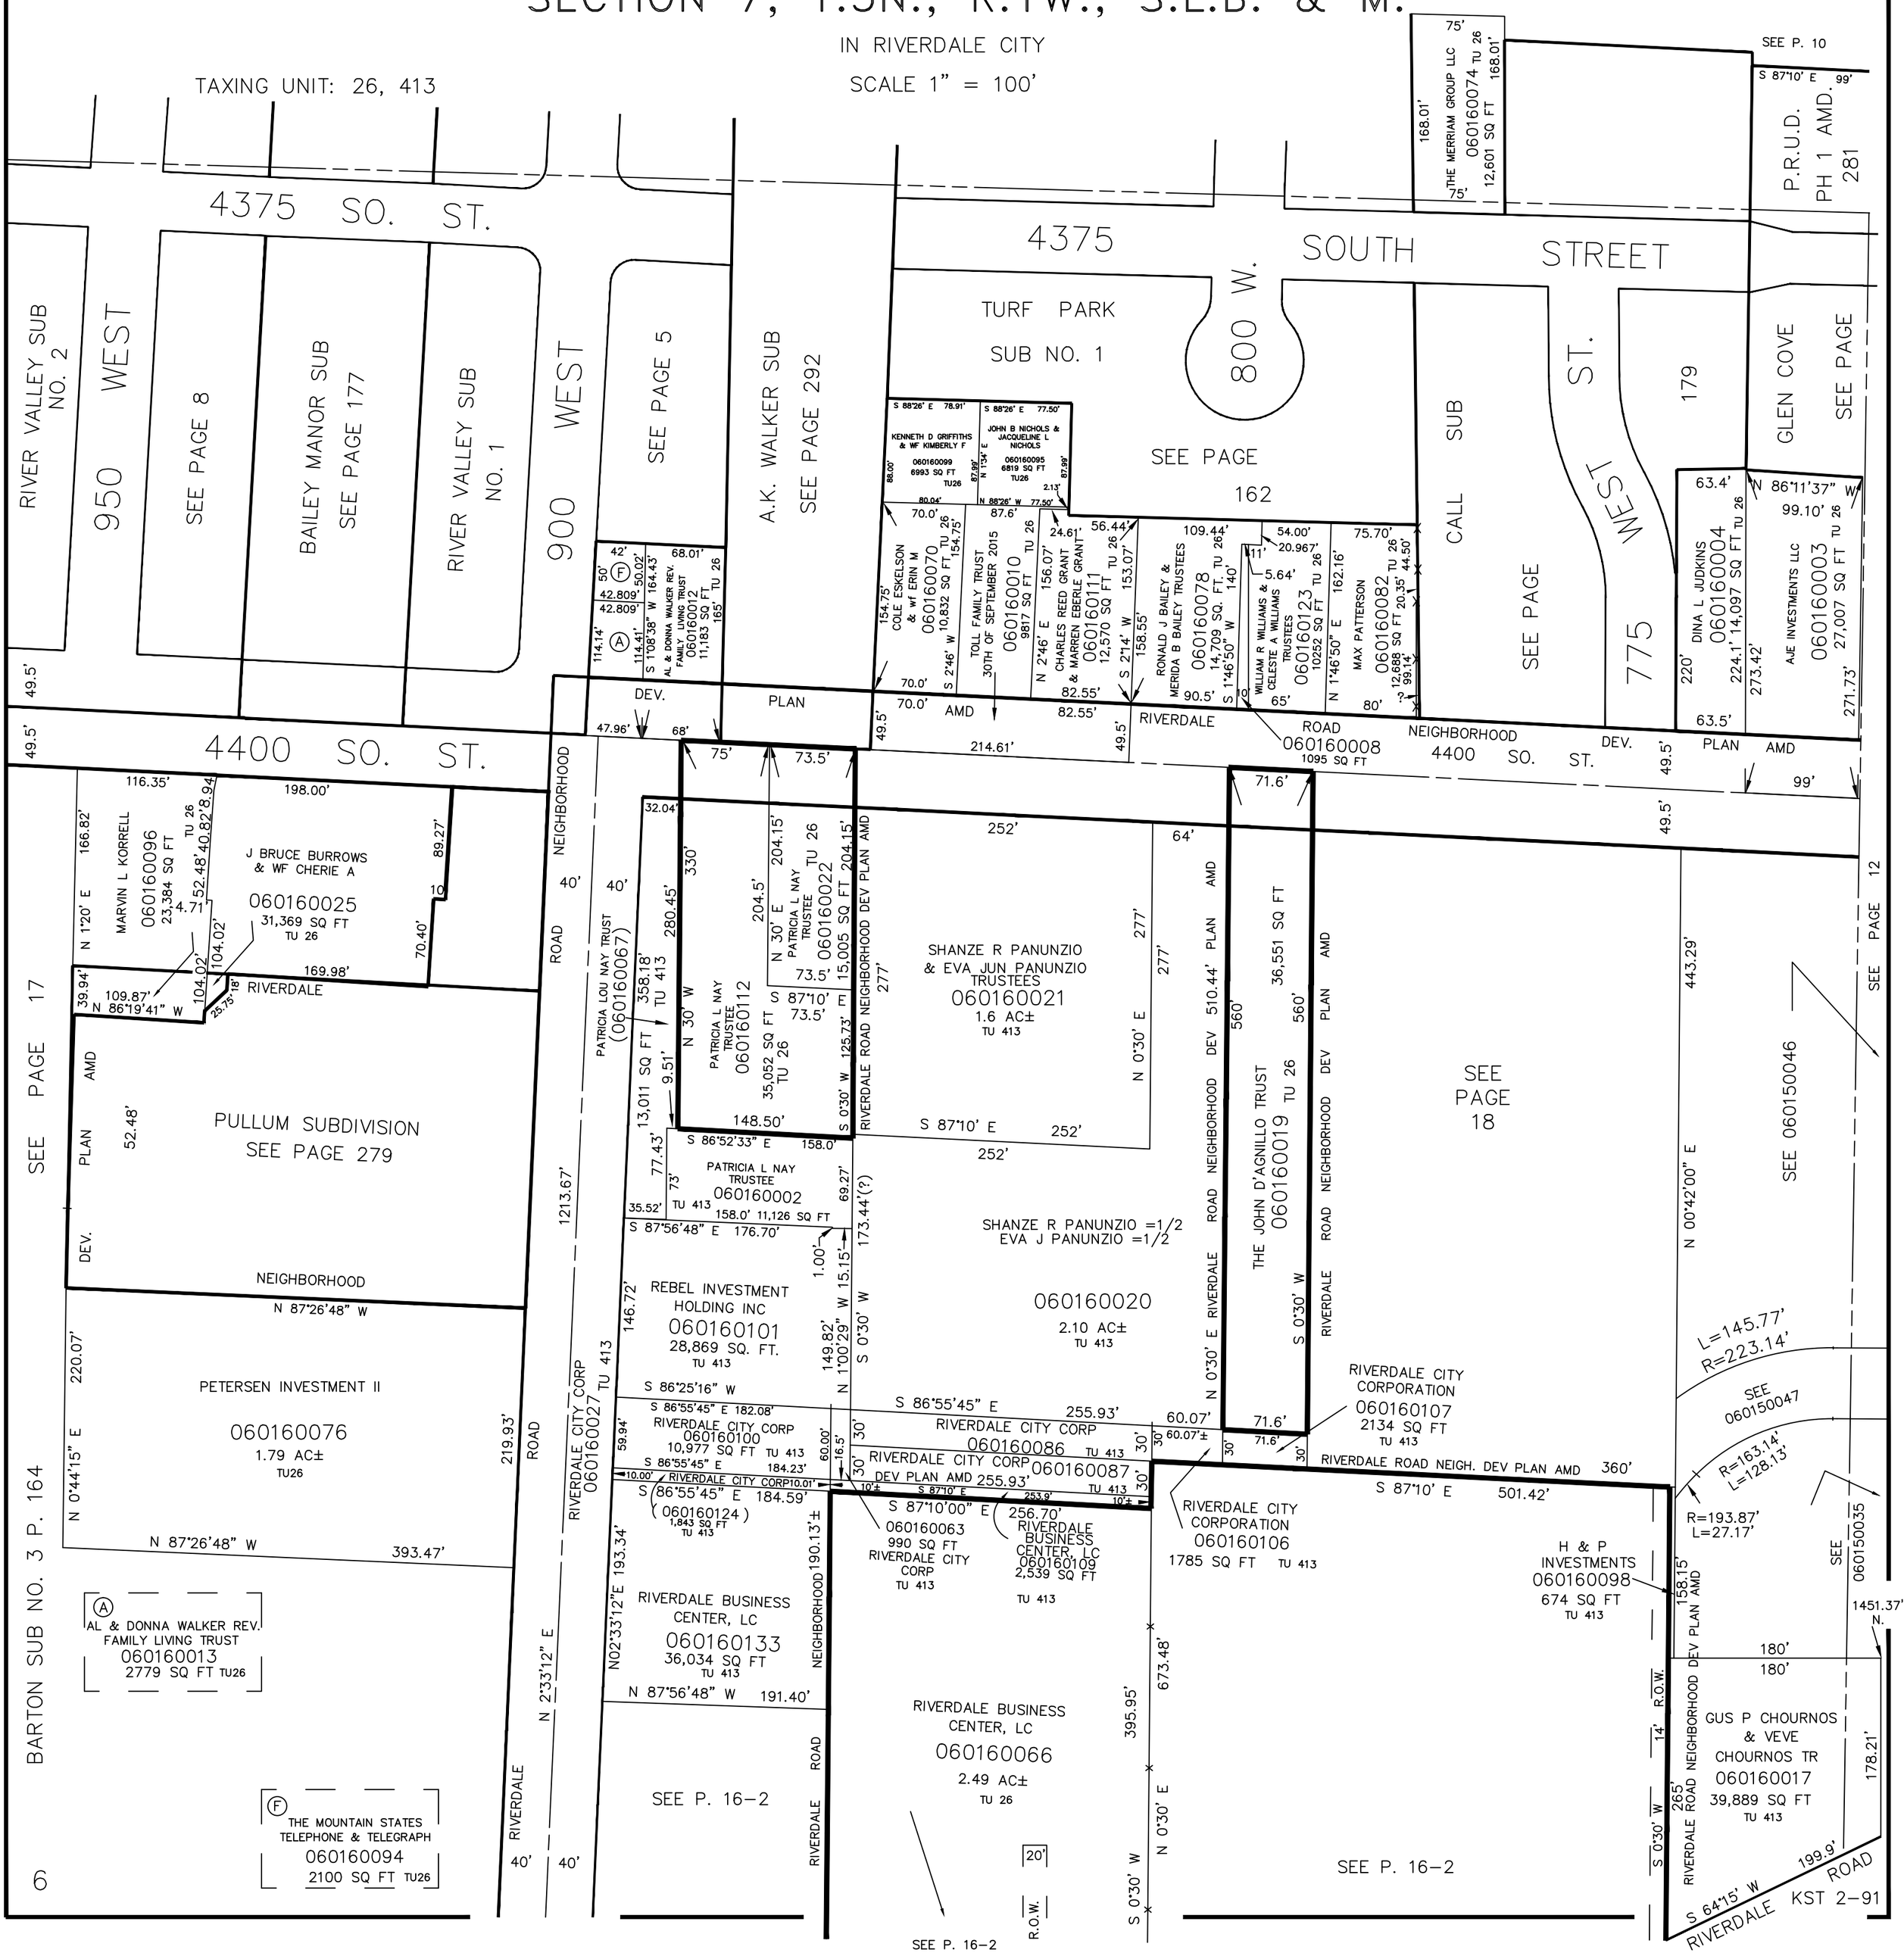
4375 SO. ST.
4400 SO. ST.
4375 SOUTH STREET
800 W.
WEST
900 WEST
RIVERDALE ROAD
RIVERDALE NEIGHBORHOOD DEV. PLAN AMD
RIVERDALE ROAD NEIGHBORHOOD DEV PLAN AMD
RIVERDALE ROAD NEIGH. DEV PLAN AMD
RIVERDALE ROAD NEIGHBORHOOD DEV PLAN AMD
RIVERDALE ROAD NEIGHBORHOOD DEV PLAN AMD
RIVERDALE ROAD
RIVERDALE CITY CORP 060160027 TU 413
RIVERDALE ROAD
RIVERDALE ROAD
RIVERDALE ROAD