N.E. 1/4 OF N.W. 1/4

TAXING UNIT: 26

SECTION 8, T.5N.,R.1W., S.L.B.&M.

PREFIX: 06-029

RIVERDALE, SOUTH OGDEN CITY, BURCH CREEK DISTRICT

SCALE 1" - 100'

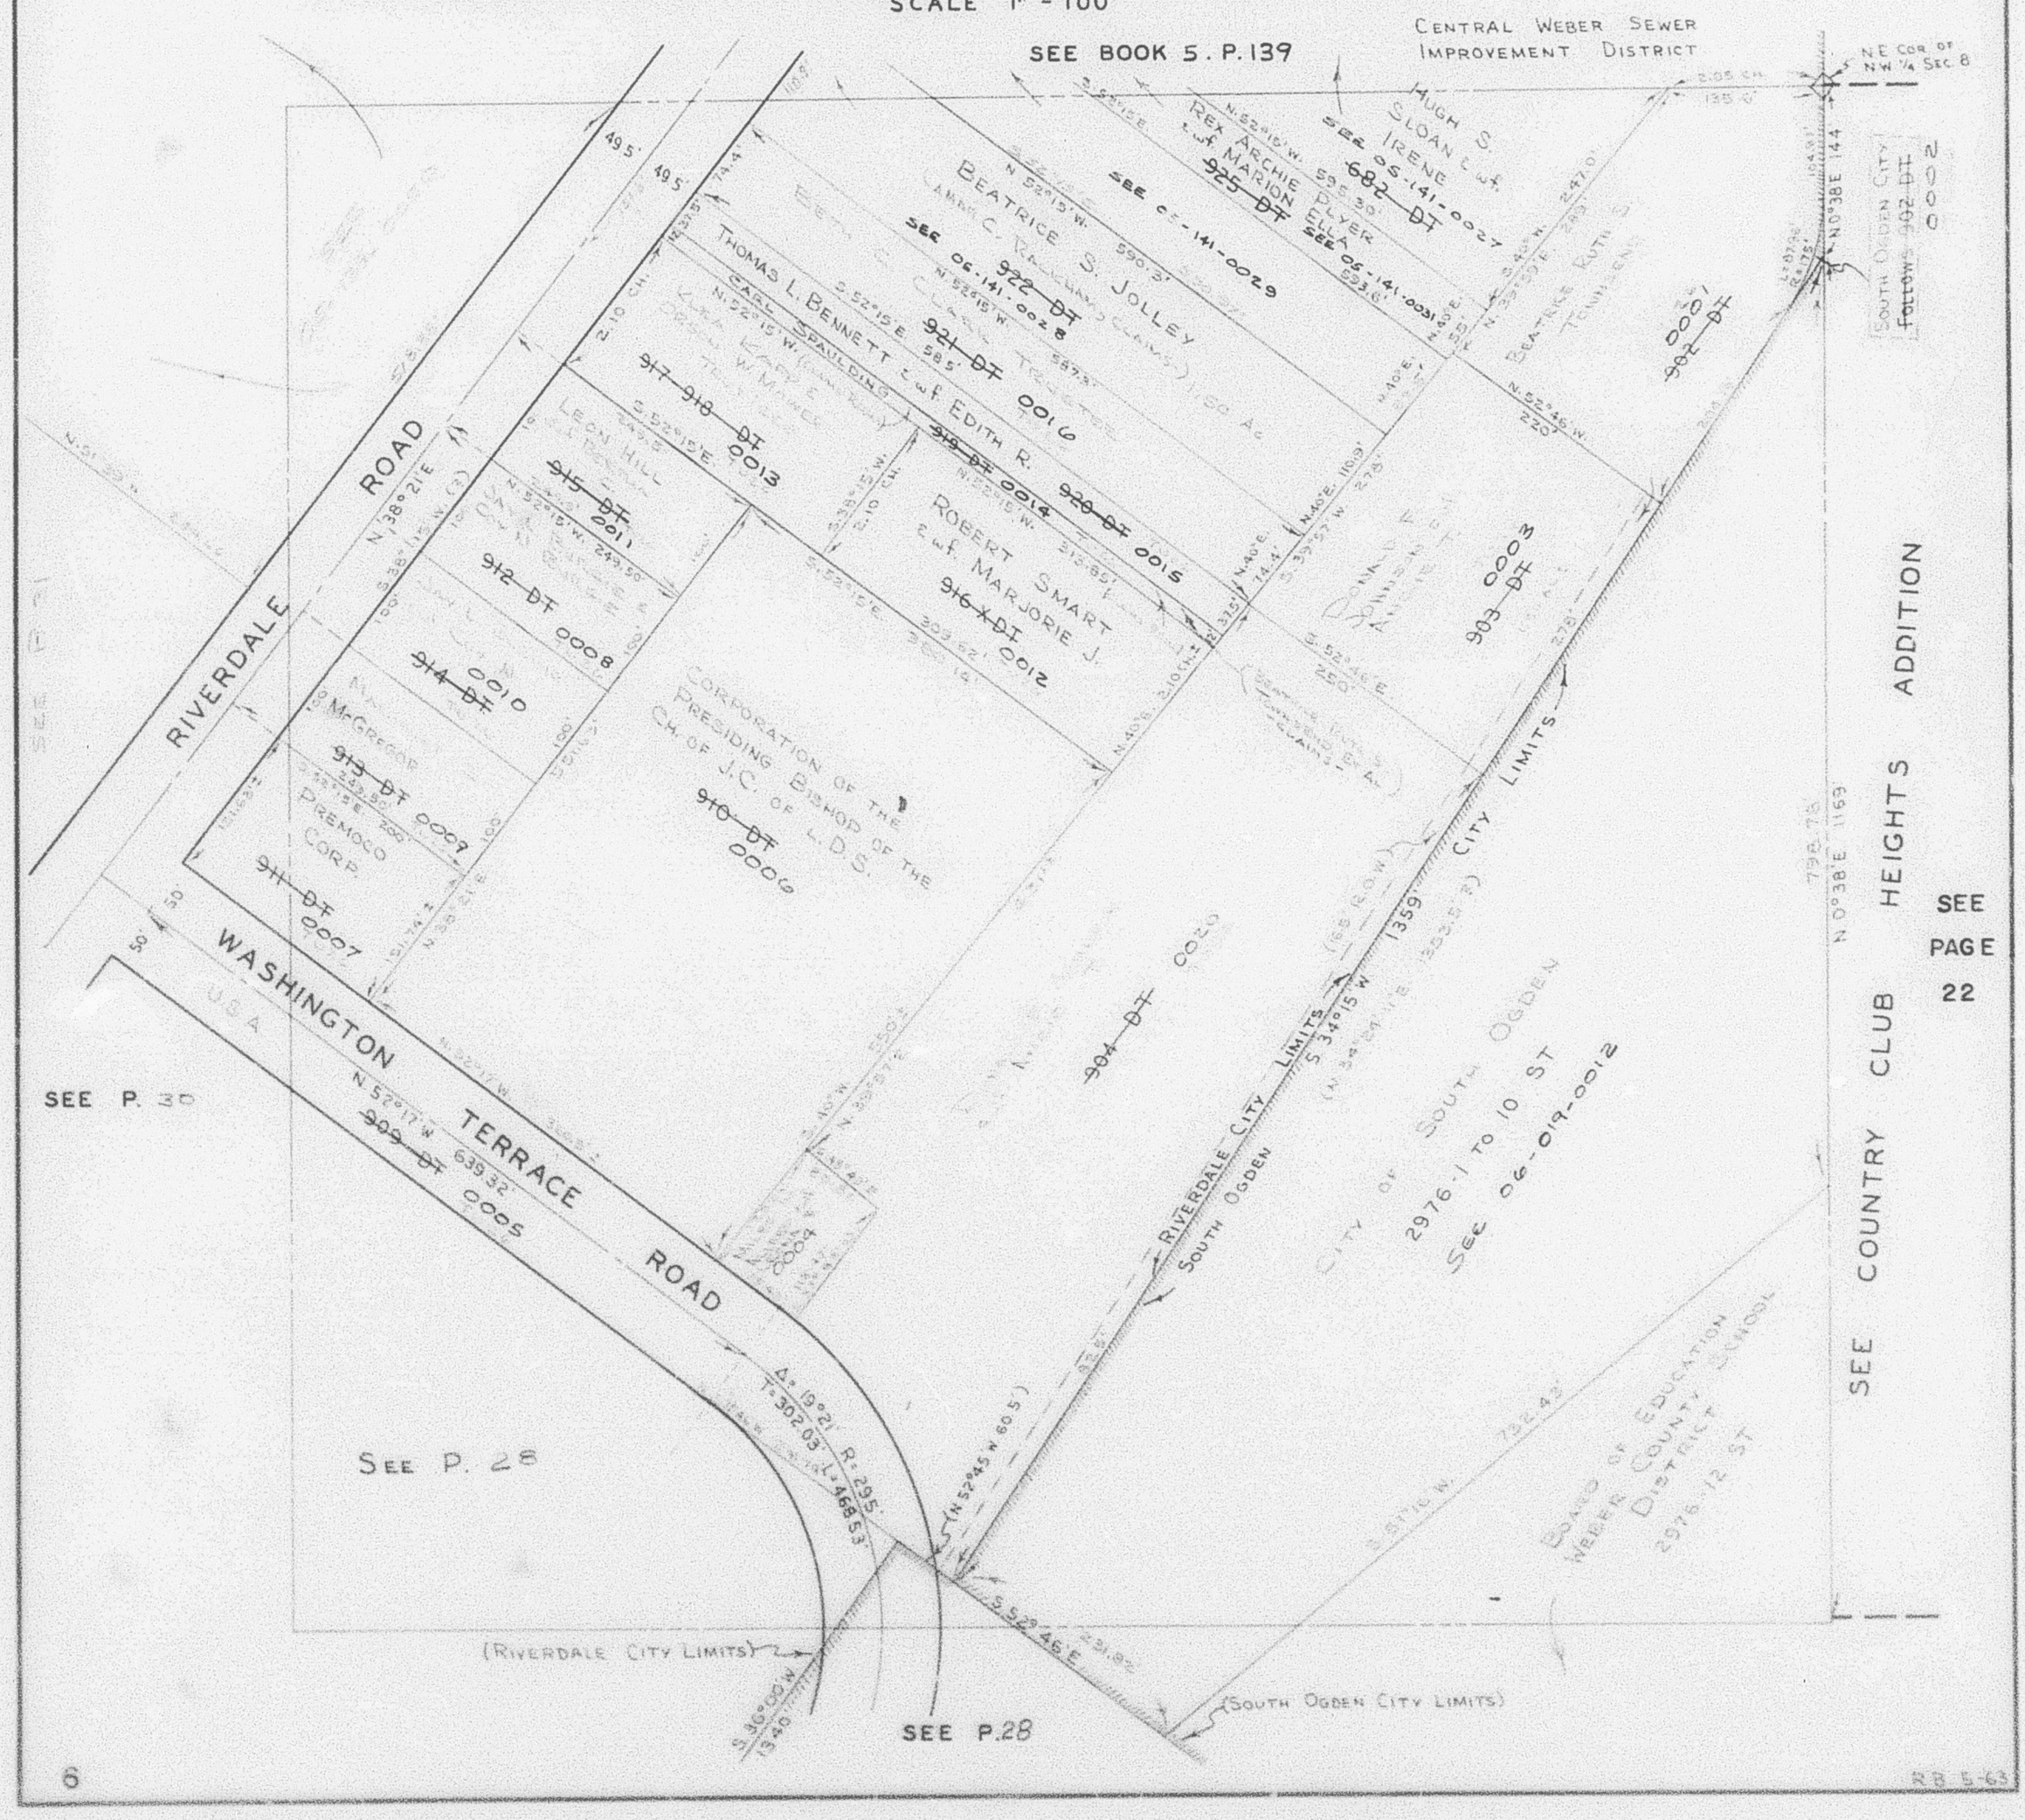
SEE BOOK 5. P. 139
CENTRAL WEBER SEWER IMPROVEMENT DISTRICT
NE COR. OF N.W. 1/4 SEC. 8
N 0°38'E 1144
SOUTH OGDEN CITY
RIVERDALE ROAD
WASHINGTON TERRACE ROAD
COUNTRY CLUB HEIGHTS ADDITION
SEE PAGE 22
SEE P. 30
SEE P. 28
SEE P.28
(RIVERDALE CITY LIMITS)
(SOUTH OGDEN CITY LIMITS)
RIVERDALE CITY LIMITS
SOUTH OGDEN CITY LIMITS
1359 CITY LIMITS
CITY OF SOUTH OGDEN
2976.1 TO 10 ST
SEE 06-019-0012
BOARD OF EDUCATION WEBER COUNTY SCHOOL DISTRICT
2976.12 ST
BEATRICE S. JOLLEY
THOMAS L. BENNETT
EDITH R.
ROBERT SMART
MARJORIE J.
REX ARCHIE
MARION
ELVA
HUGH S.
IRENE
CORPORATION OF THE PRESIDING BISHOP OF THE CH. OF J.C. OF L.D.S.
PREMOCO CORP.
LEON HILL
U.S.A.
N.52°15'W. 590.3'
N.52°15'W. 595.3'
N.52°46'W. 220.7'
N.52°17'W. 639.32'
Δ=19°21' R=295' T=50.03' L=98.53'
S.36°00'W. 13.40'
S.52°46'E. 231.9'
N.52°45'W. 60.5'
S.39°11'W. 732.42'
N.38°21'E. 144.4'
N.38°21'E. 1169'
N.40°E. 1169'
N.40°E. 14.4'
S.52°46'E. 250'
S.52°15'E. 585'
S.52°15'E. 587.3'
S.52°15'E. 309.62'
S.52°15'E. 360.14'
S.38°45'W. 210'
N.40°E. 210'
S.39°57'W. 278'
N.52°46'W. 278'
N.40°E. 1169'
2.10 CH.
2.05 CH.
135.0'
49.5'
74.4'
50'
50'
100'
100'
100