PART OF S.W. 1/4 SEC. 9, T.5N., R.1W., S.L.B. & M.

HASSELL HEIGHTS SUBDIVISION

IN SOUTH OGDEN CITY

TAXING UNIT: 27

SCALE 1" = 50'

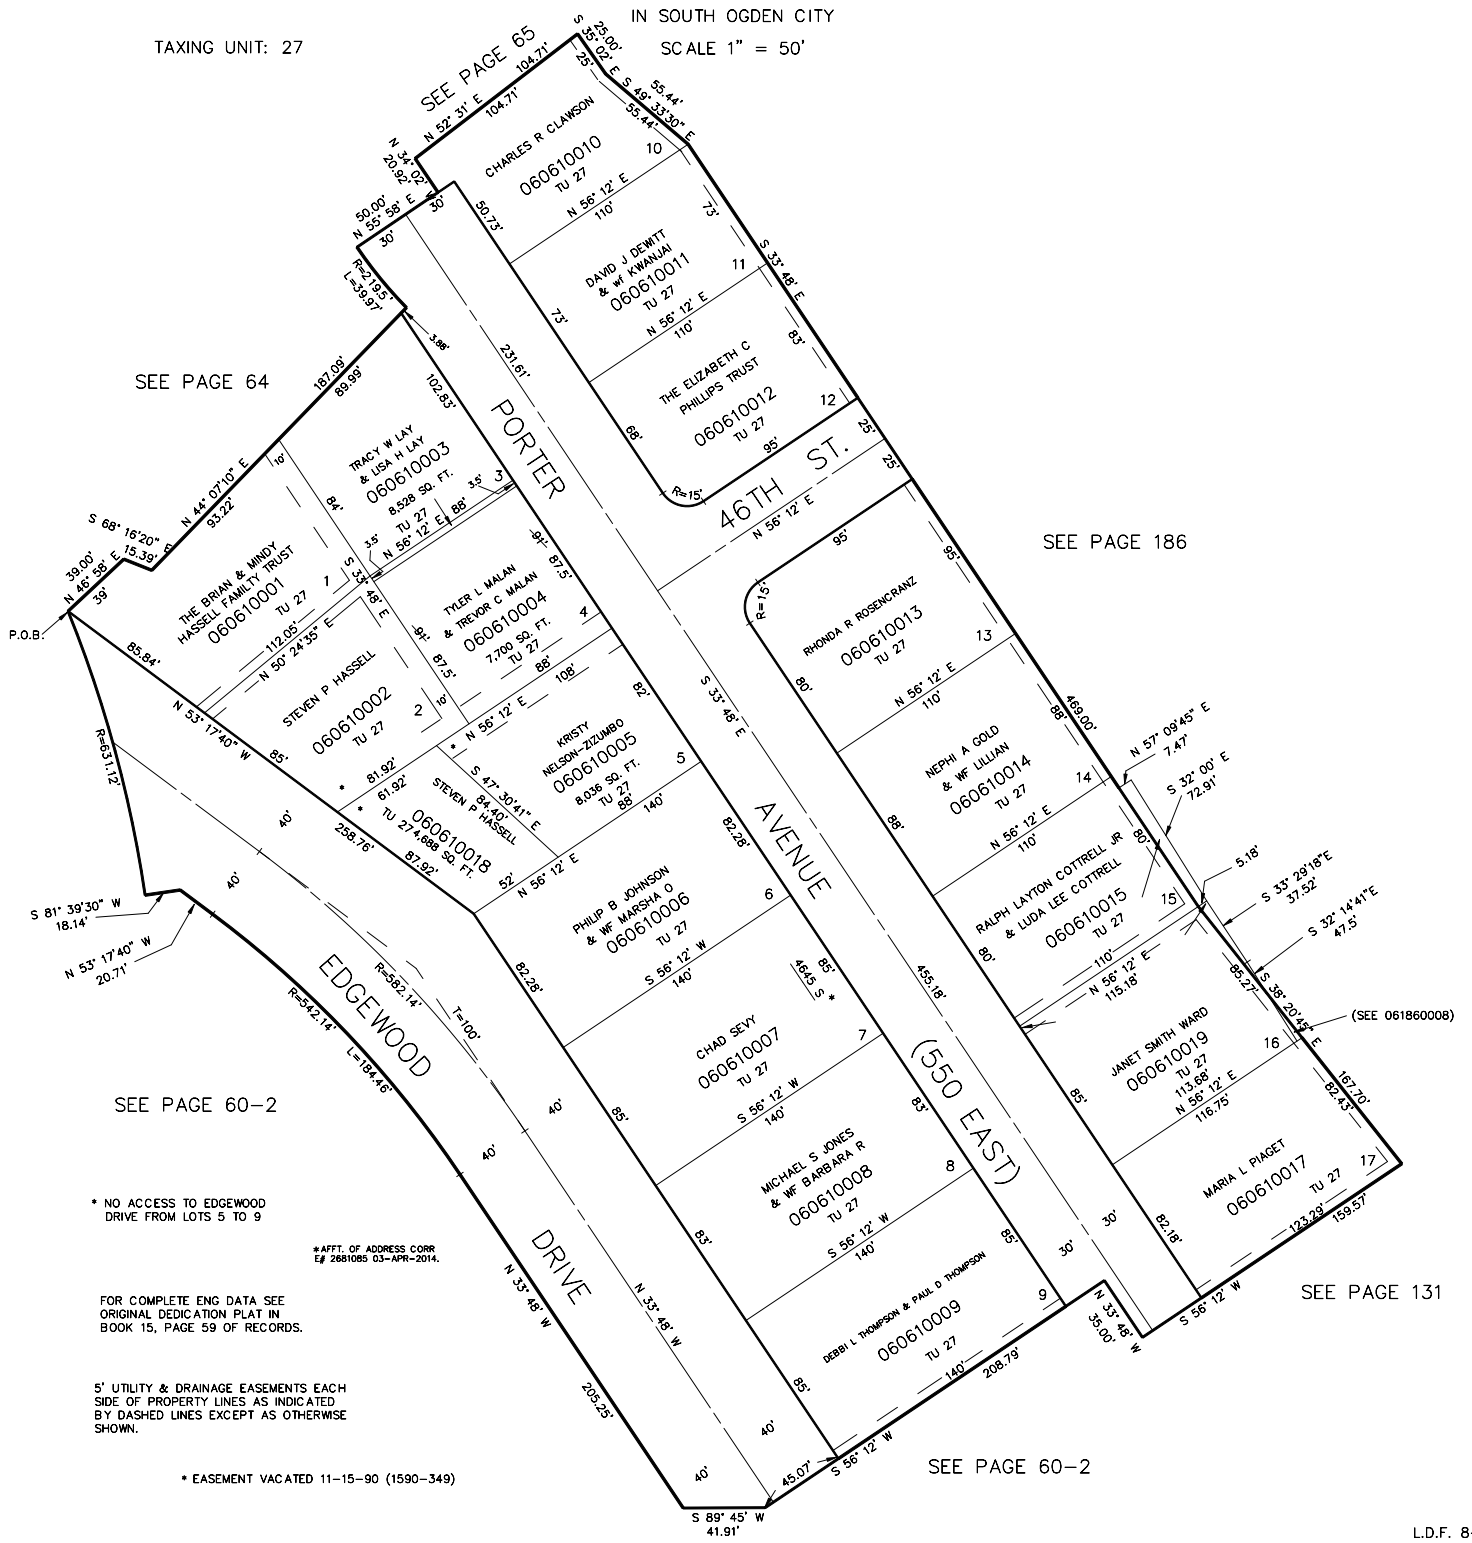

* NO ACCESS TO EDGEWOOD DRIVE FROM LOTS 5 TO 9

*AFFT. OF ADDRESS CORR E# 2681085 03-APR-2014.

FOR COMPLETE ENG DATA SEE ORIGINAL DEDICATION PLAT IN BOOK 15, PAGE 59 OF RECORDS.

5' UTILITY & DRAINAGE EASEMENTS EACH SIDE OF PROPERTY LINES AS INDICATED BY DASHED LINES EXCEPT AS OTHERWISE SHOWN.

* EASEMENT VACATED 11-15-90 (1590-349)

L.D.F. 8-90