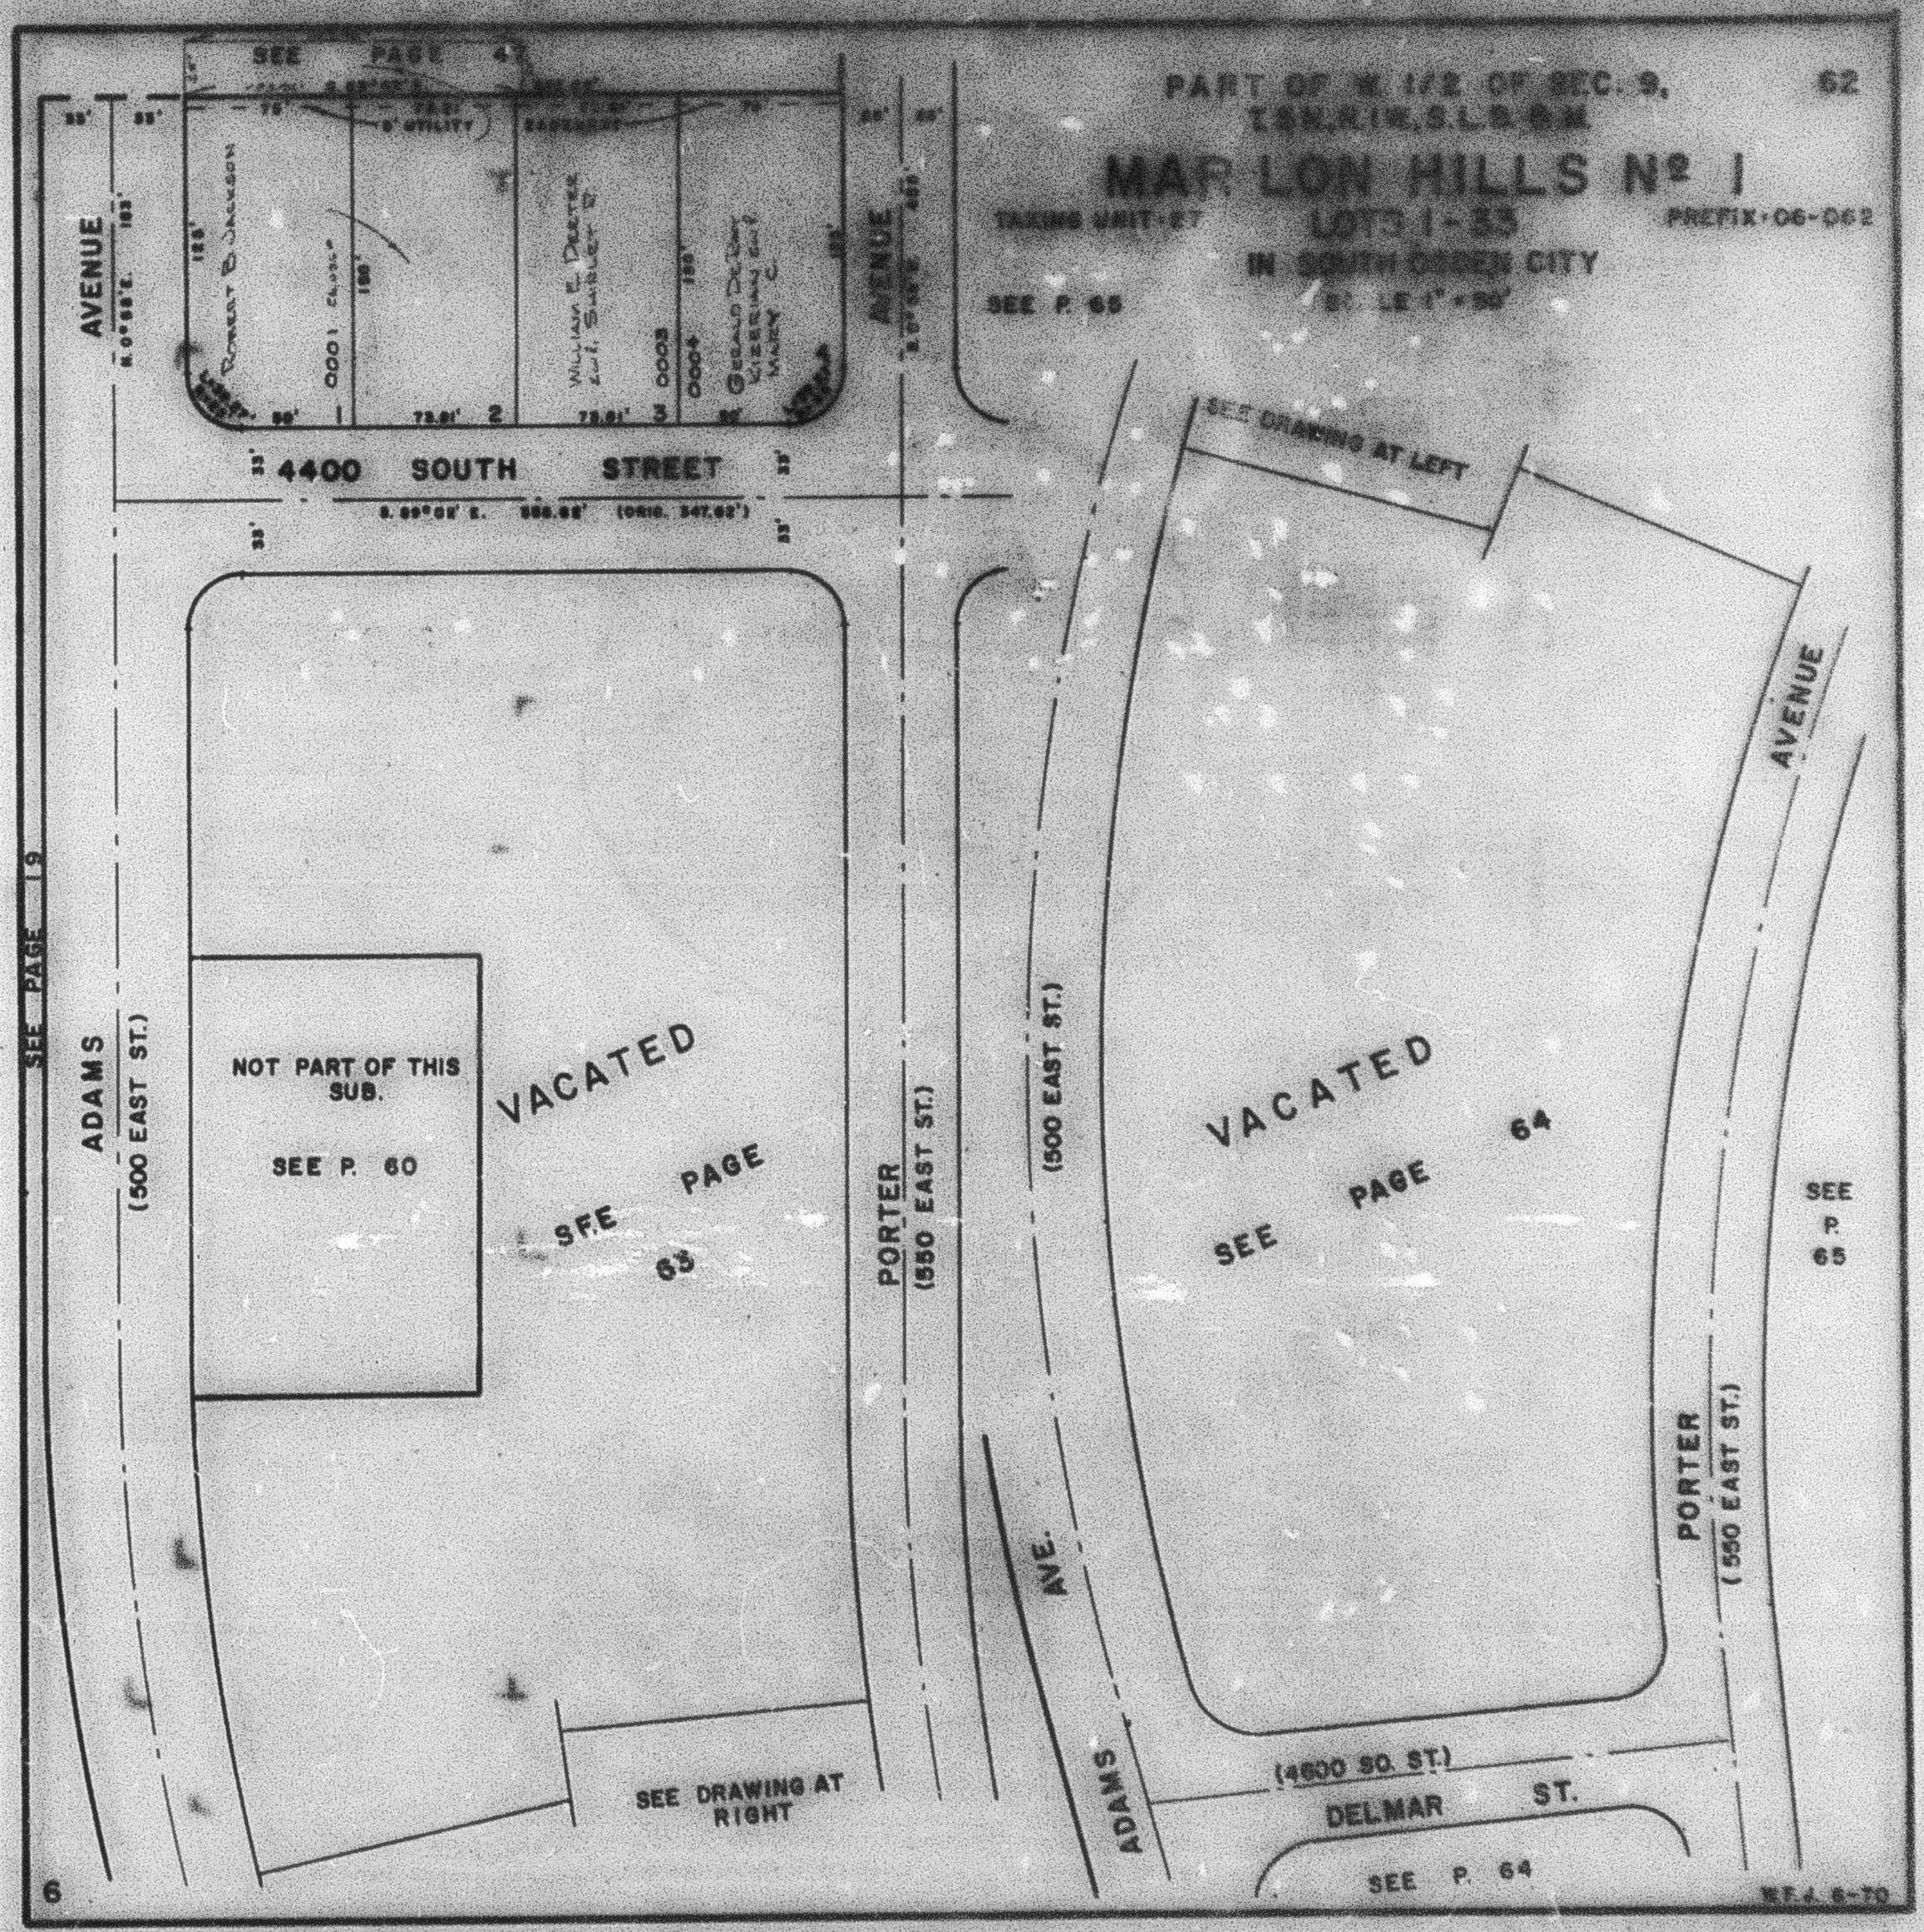
PART OF W. 1/2 OF SEC. 9,
T.5N.,R.1W.,S.L.B.&M.
62
MAR LON HILLS Nº 1
TAKING UNIT - 67
LOTS 1-53
PREFIX - 06-062
IN SOUTH OGDEN CITY
SCALE 1" = 50'
SEE P. 65
SEE PAGE 41
AVENUE
4400 SOUTH STREET
SEE DRAWING AT LEFT
AVENUE
SEE PAGE 19
ADAMS
(500 EAST ST.)
NOT PART OF THIS SUB.
SEE P. 60
VACATED
SEE PAGE 63
PORTER
(550 EAST ST.)
(500 EAST ST.)
VACATED
SEE PAGE 64
AVE.
ADAMS
PORTER
(550 EAST ST.)
SEE P. 65
SEE DRAWING AT RIGHT
(4600 SO. ST.)
DELMAR ST.
SEE P. 64
6
REV. 6-70