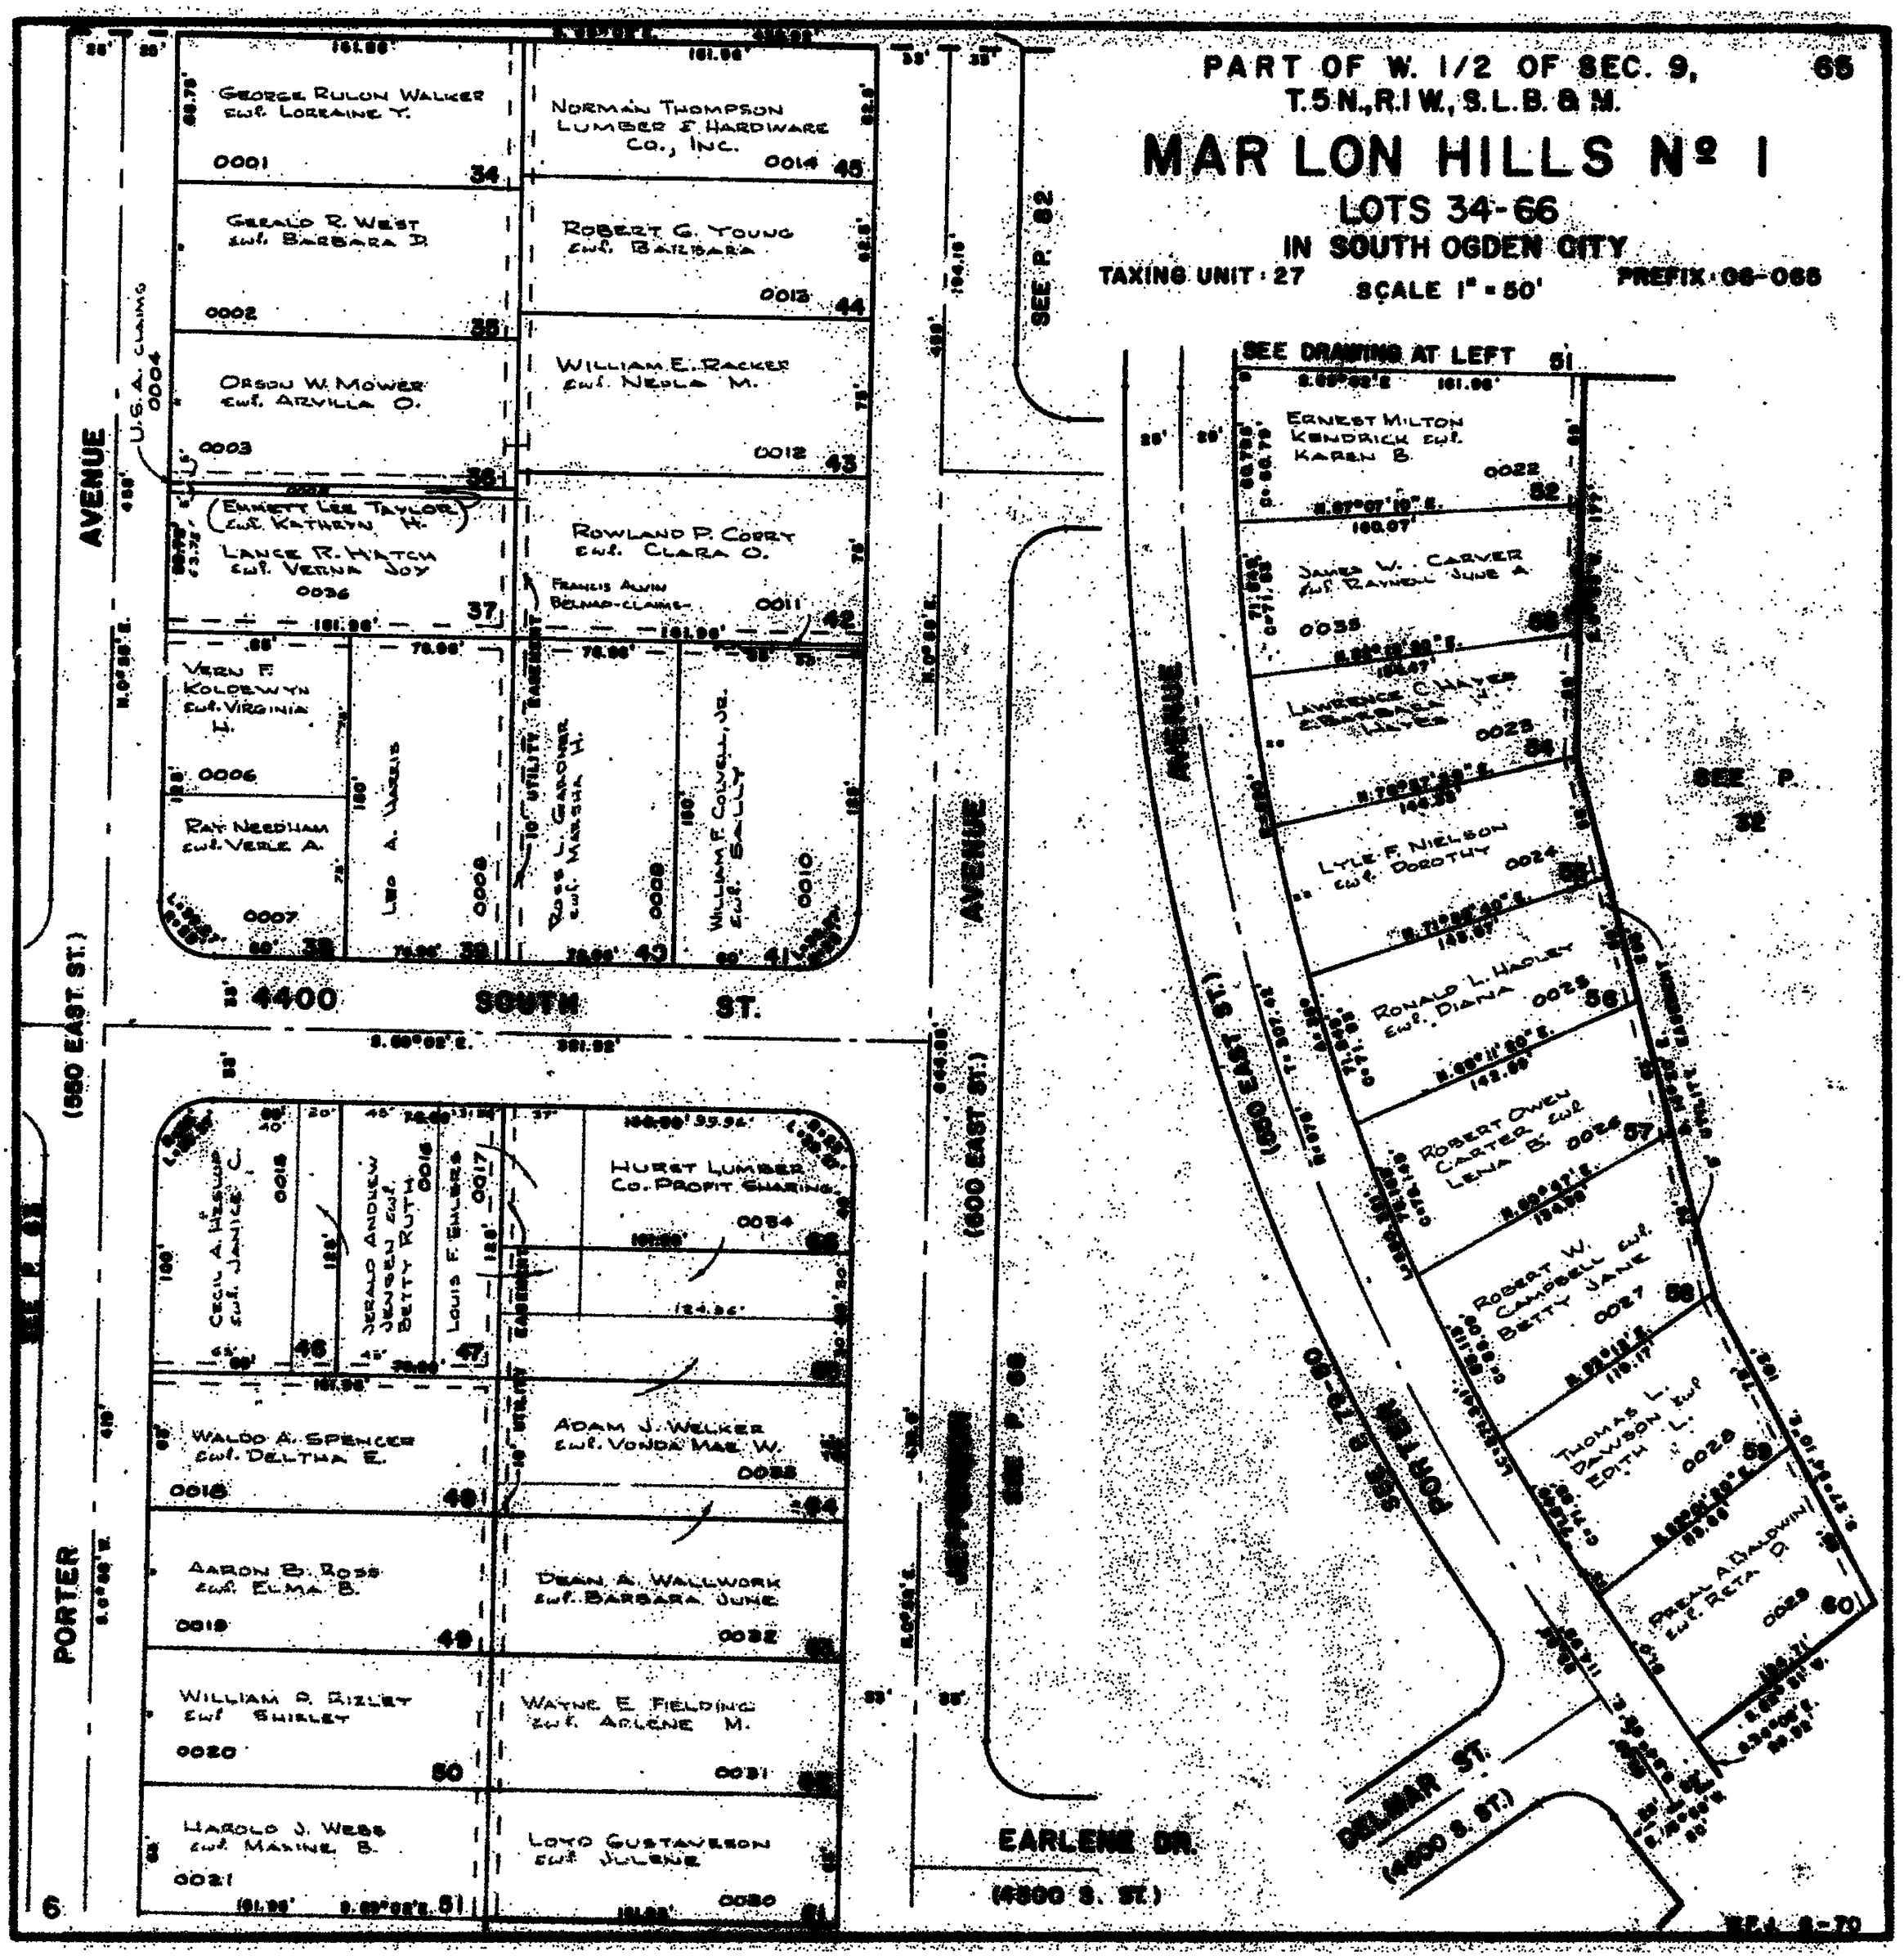
PART OF W. 1/2 OF SEC. 9,
T.5N.,R.1W., S.L.B. & M.
65
MAR LON HILLS Nº 1
LOTS 34-66
IN SOUTH OGDEN CITY
TAXING UNIT: 27
SCALE 1" = 50'
PREFIX: 06-065
SEE DRAWING AT LEFT
SEE P. 82
SEE P. 32
PORTER AVENUE
(550 EAST ST.)
(600 EAST ST.)
4400 SOUTH ST.
EARLENE DR.
(4600 S. ST.)
DELMAR ST.
(4600 S. ST.)
PORTER
George Rulon Walker ewf. Lorraine T.
Norman Thompson Lumber & Hardware Co., Inc.
Gerald R. West ewf. Barbara D.
Robert G. Young ewf. Barbara
Orson W. Mower ewf. Arvilla O.
William E. Racker ewf. Nedla M.
Ennett Lee Taylor ewf. Kathryn H.
Lance R. Hatch ewf. Verna Joy
Rowland P. Corry ewf. Clara O.
Francis Alvin Belnap-claimant
Vern F. Kolderwyn ewf. Virginia H.
Ray Needham ewf. Verle A.
Leo A. Harris
Ross L. Gardner ewf. Marsha H.
William F. Colvell, Jr. ewf. Sally
Cecil A. Hesser ewf. Janice C.
Gerald Andrew Jensen ewf. Betty Ruth
Louis F. Ehlers
Hurst Lumber Co. Profit Sharing
Waldo A. Spencer ewf. Deltha E.
Adam J. Welker ewf. Vonda Mae W.
Aaron B. Ross ewf. Elma B.
Dean A. Wallwork ewf. Barbara June
William R. Rizley ewf. Shirley
Wayne E. Fielding ewf. Arlene M.
Harold J. Webb ewf. Maxine B.
Loyd Gustaveson ewf. Julene
Ernest Milton Kendrick ewf. Karen B.
James W. Carver ewf. Raynell June A.
Lawrence C. Hayes ewf. Barbara Hayes
Lyle F. Nielson ewf. Dorothy
Ronald L. Hadley ewf. Diana
Robert Owen Carter ewf. Lena B.
Robert W. Campbell ewf. Betty Jane
Thomas L. Dawson ewf. Edith L.
Frean A. Baldwin ewf. Reta D.
U.S.A. CLAIMS 0004
10' UTILITY EASEMENT
6