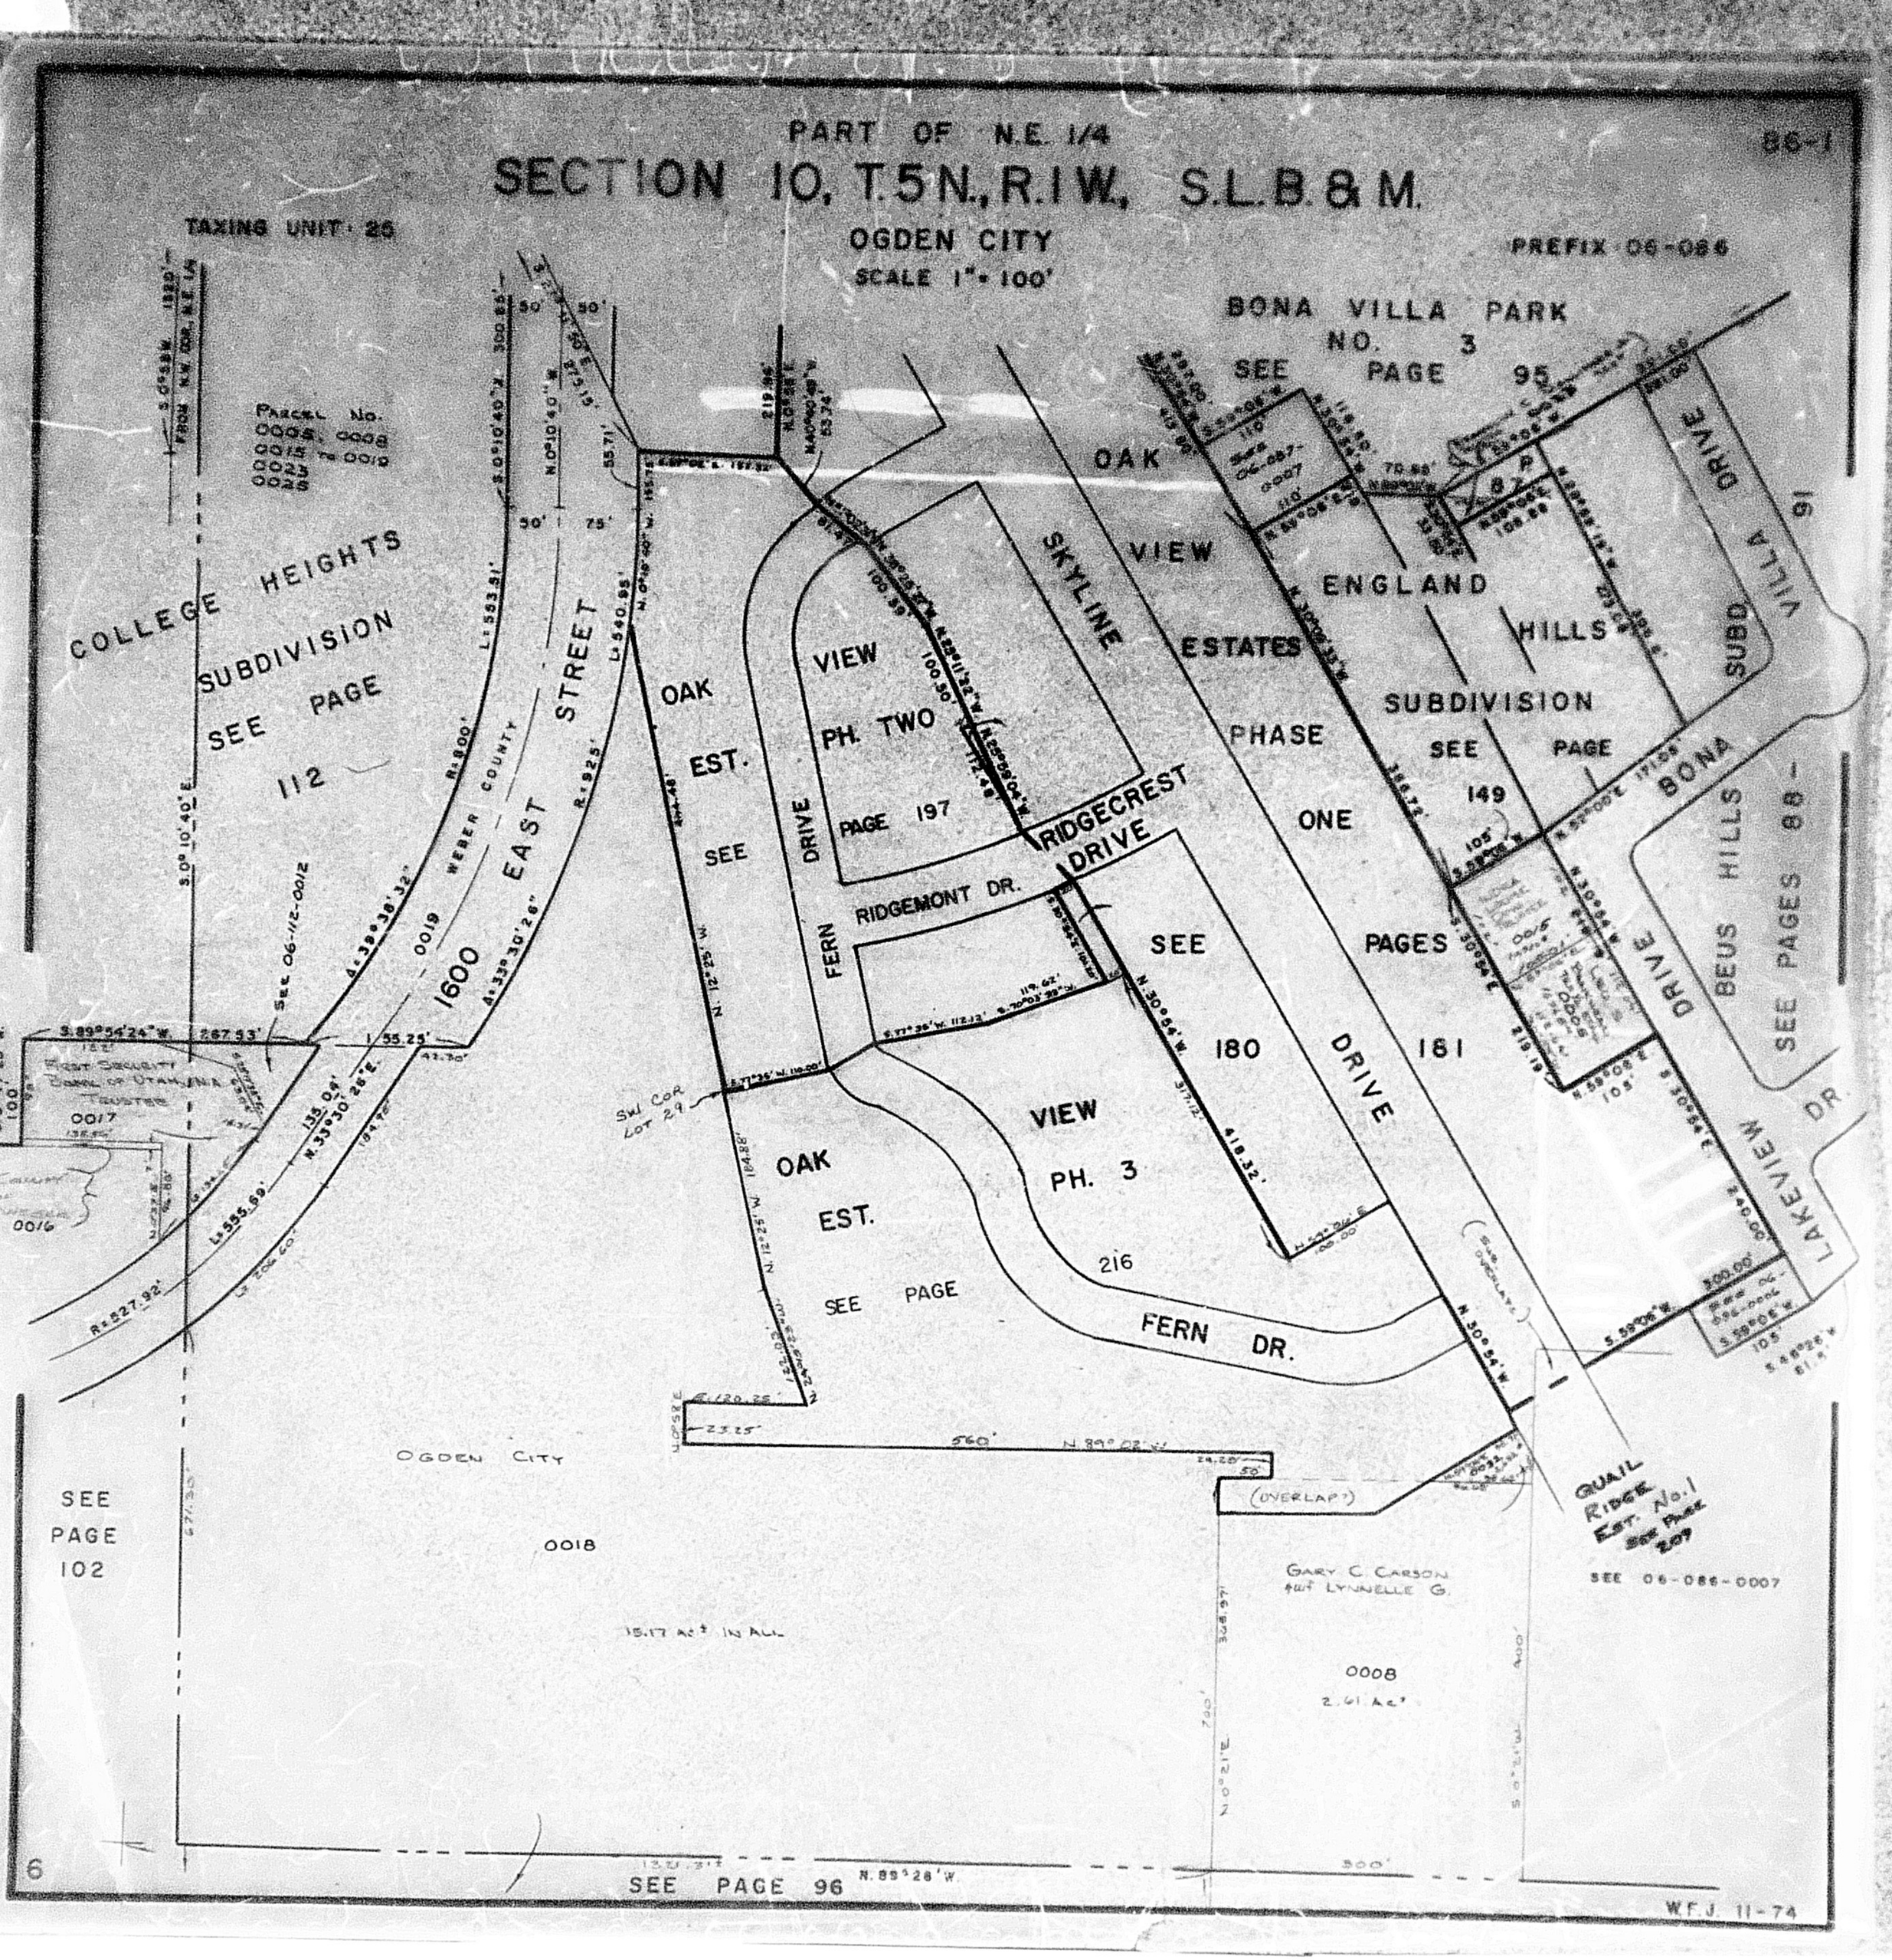
PART OF N.E. 1/4
SECTION 10, T.5N., R.1W., S.L.B.& M.
06-1
TAXING UNIT 26
OGDEN CITY
SCALE 1" = 100'
PREFIX 06-086
BONA VILLA PARK NO. 3
SEE PAGE 95
COLLEGE HEIGHTS SUBDIVISION
SEE PAGE 112
Parcel No. 0005, 0008, 0015 to 0019, 0023, 0025
WEBER COUNTY
EAST STREET
1600
OAK EST.
SEE PAGE
OAK VIEW PH. TWO
PAGE 197
SKYLINE VIEW ESTATES
PHASE ONE
ENGLAND HILLS SUBDIVISION
SEE PAGE 149
BONA VILLA DRIVE
SUBD.
BONA VILLA DRIVE
BEUS HILLS
SEE PAGES 88-91
LAKEVIEW DR.
RIDGECREST DRIVE
RIDGEMONT DR.
FERN DRIVE
SEE PAGES 180 161
VIEW PH. 3
216
FERN DR.
OAK EST.
SEE PAGE
SW Cor Lot 29
First Security Bank of Utah, N.A. Trustee
0017
0016
Sec. 06-112-0012
OGDEN CITY
0018
15.17 Ac± IN ALL
SEE PAGE 102
Gary C. Carson & Lynnelle G.
0008
2.61 Ac±
(OVERLAP?)
QUAIL RIDGE EST. No. 1 SEE PAGE 209
SEE 06-086-0007
SEE PAGE 96
W.F.J. 11-74