PART OF SECTION 10, T.5N., R.1W., S.L.B.&M.

FOREST GREEN ESTATES SUBDIVISION

LOTS 19 TO 31, 50 TO 60

TAXING UNIT: 25 — IN OGDEN CITY — PREFIX: 06-100

SCALE 1" = 60'

EXCEPT WHERE OTHERWISE SHOWN
ALL LOTS ARE OWNED BY:
BENTON M. CLAY & wf.
ISABELLA M. (A.K.A. ISABELL M.)

SEE PAGE 86

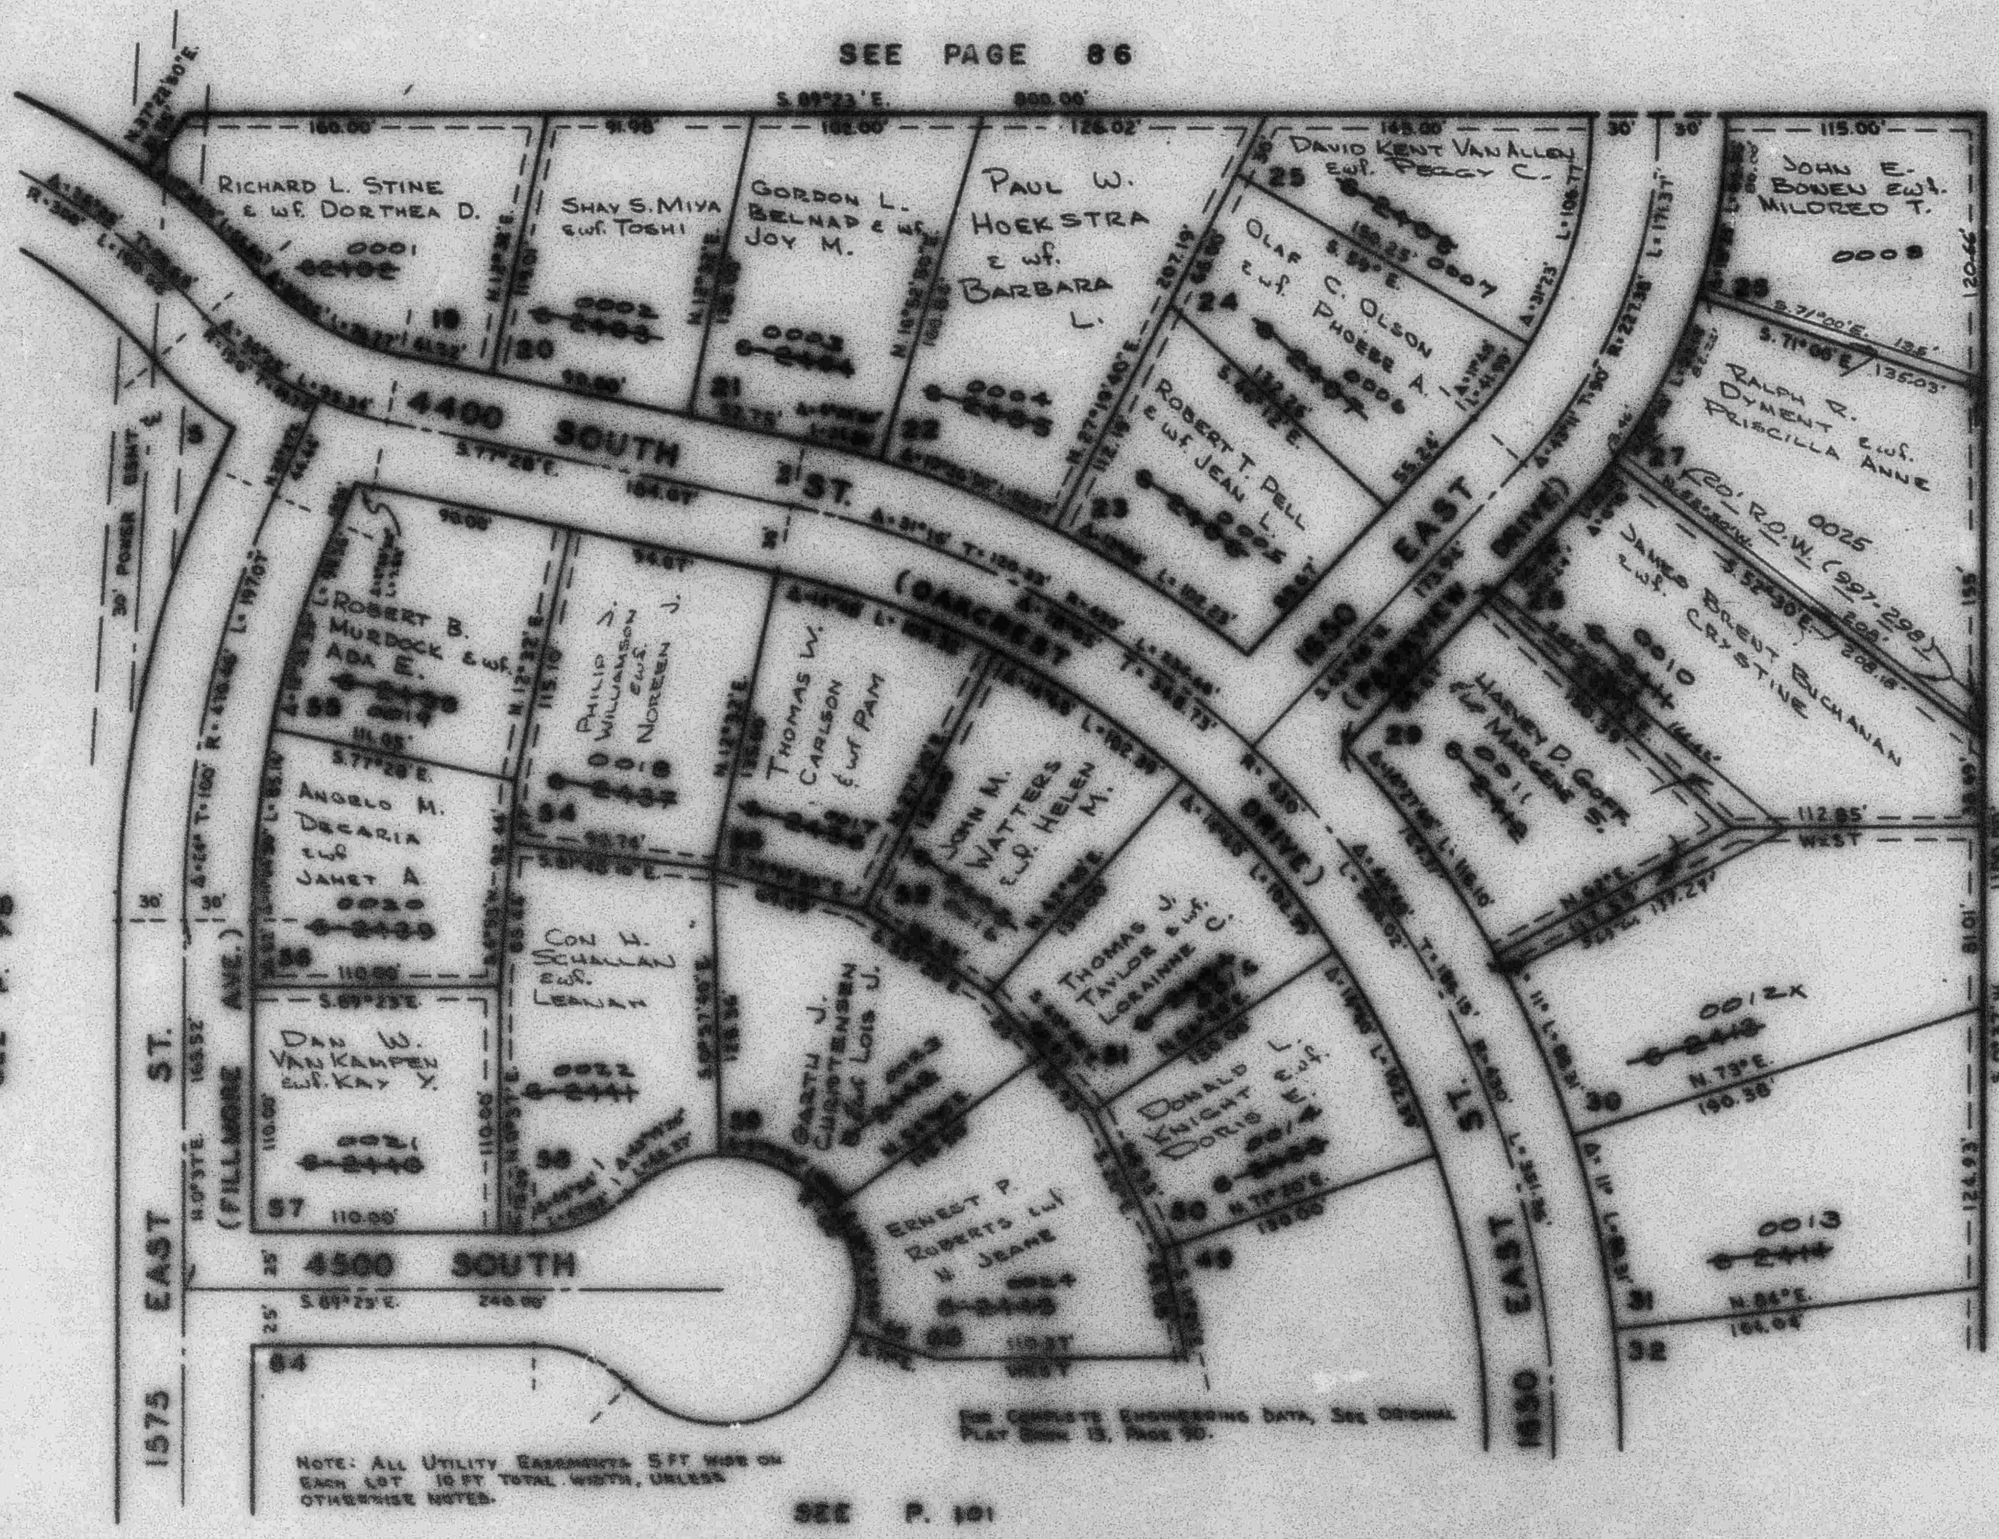

FOR COMPLETE ENGINEERING DATA, SEE ORIGINAL PLAT BOOK 13, PAGE 50.

NOTE: ALL UTILITY EASEMENTS 5 FT WIDE ON EACH LOT 10 FT TOTAL WIDTH, UNLESS OTHERWISE NOTED.

RB 3-65