


PART N.W. 1/4 SEC. 14, T.5N, R.1W, S.L.B.M.
KNOLLWOOD ESTATES-PLAT I

LOTS 13-19
 IN OGDEN CITY
 SCALE 1"=50'

TAXING UNIT 28

PREFIX-06-125

CENTRAL WEBER SEWER IMPROVEMENT DISTRICT
 (ANNEXED TO)

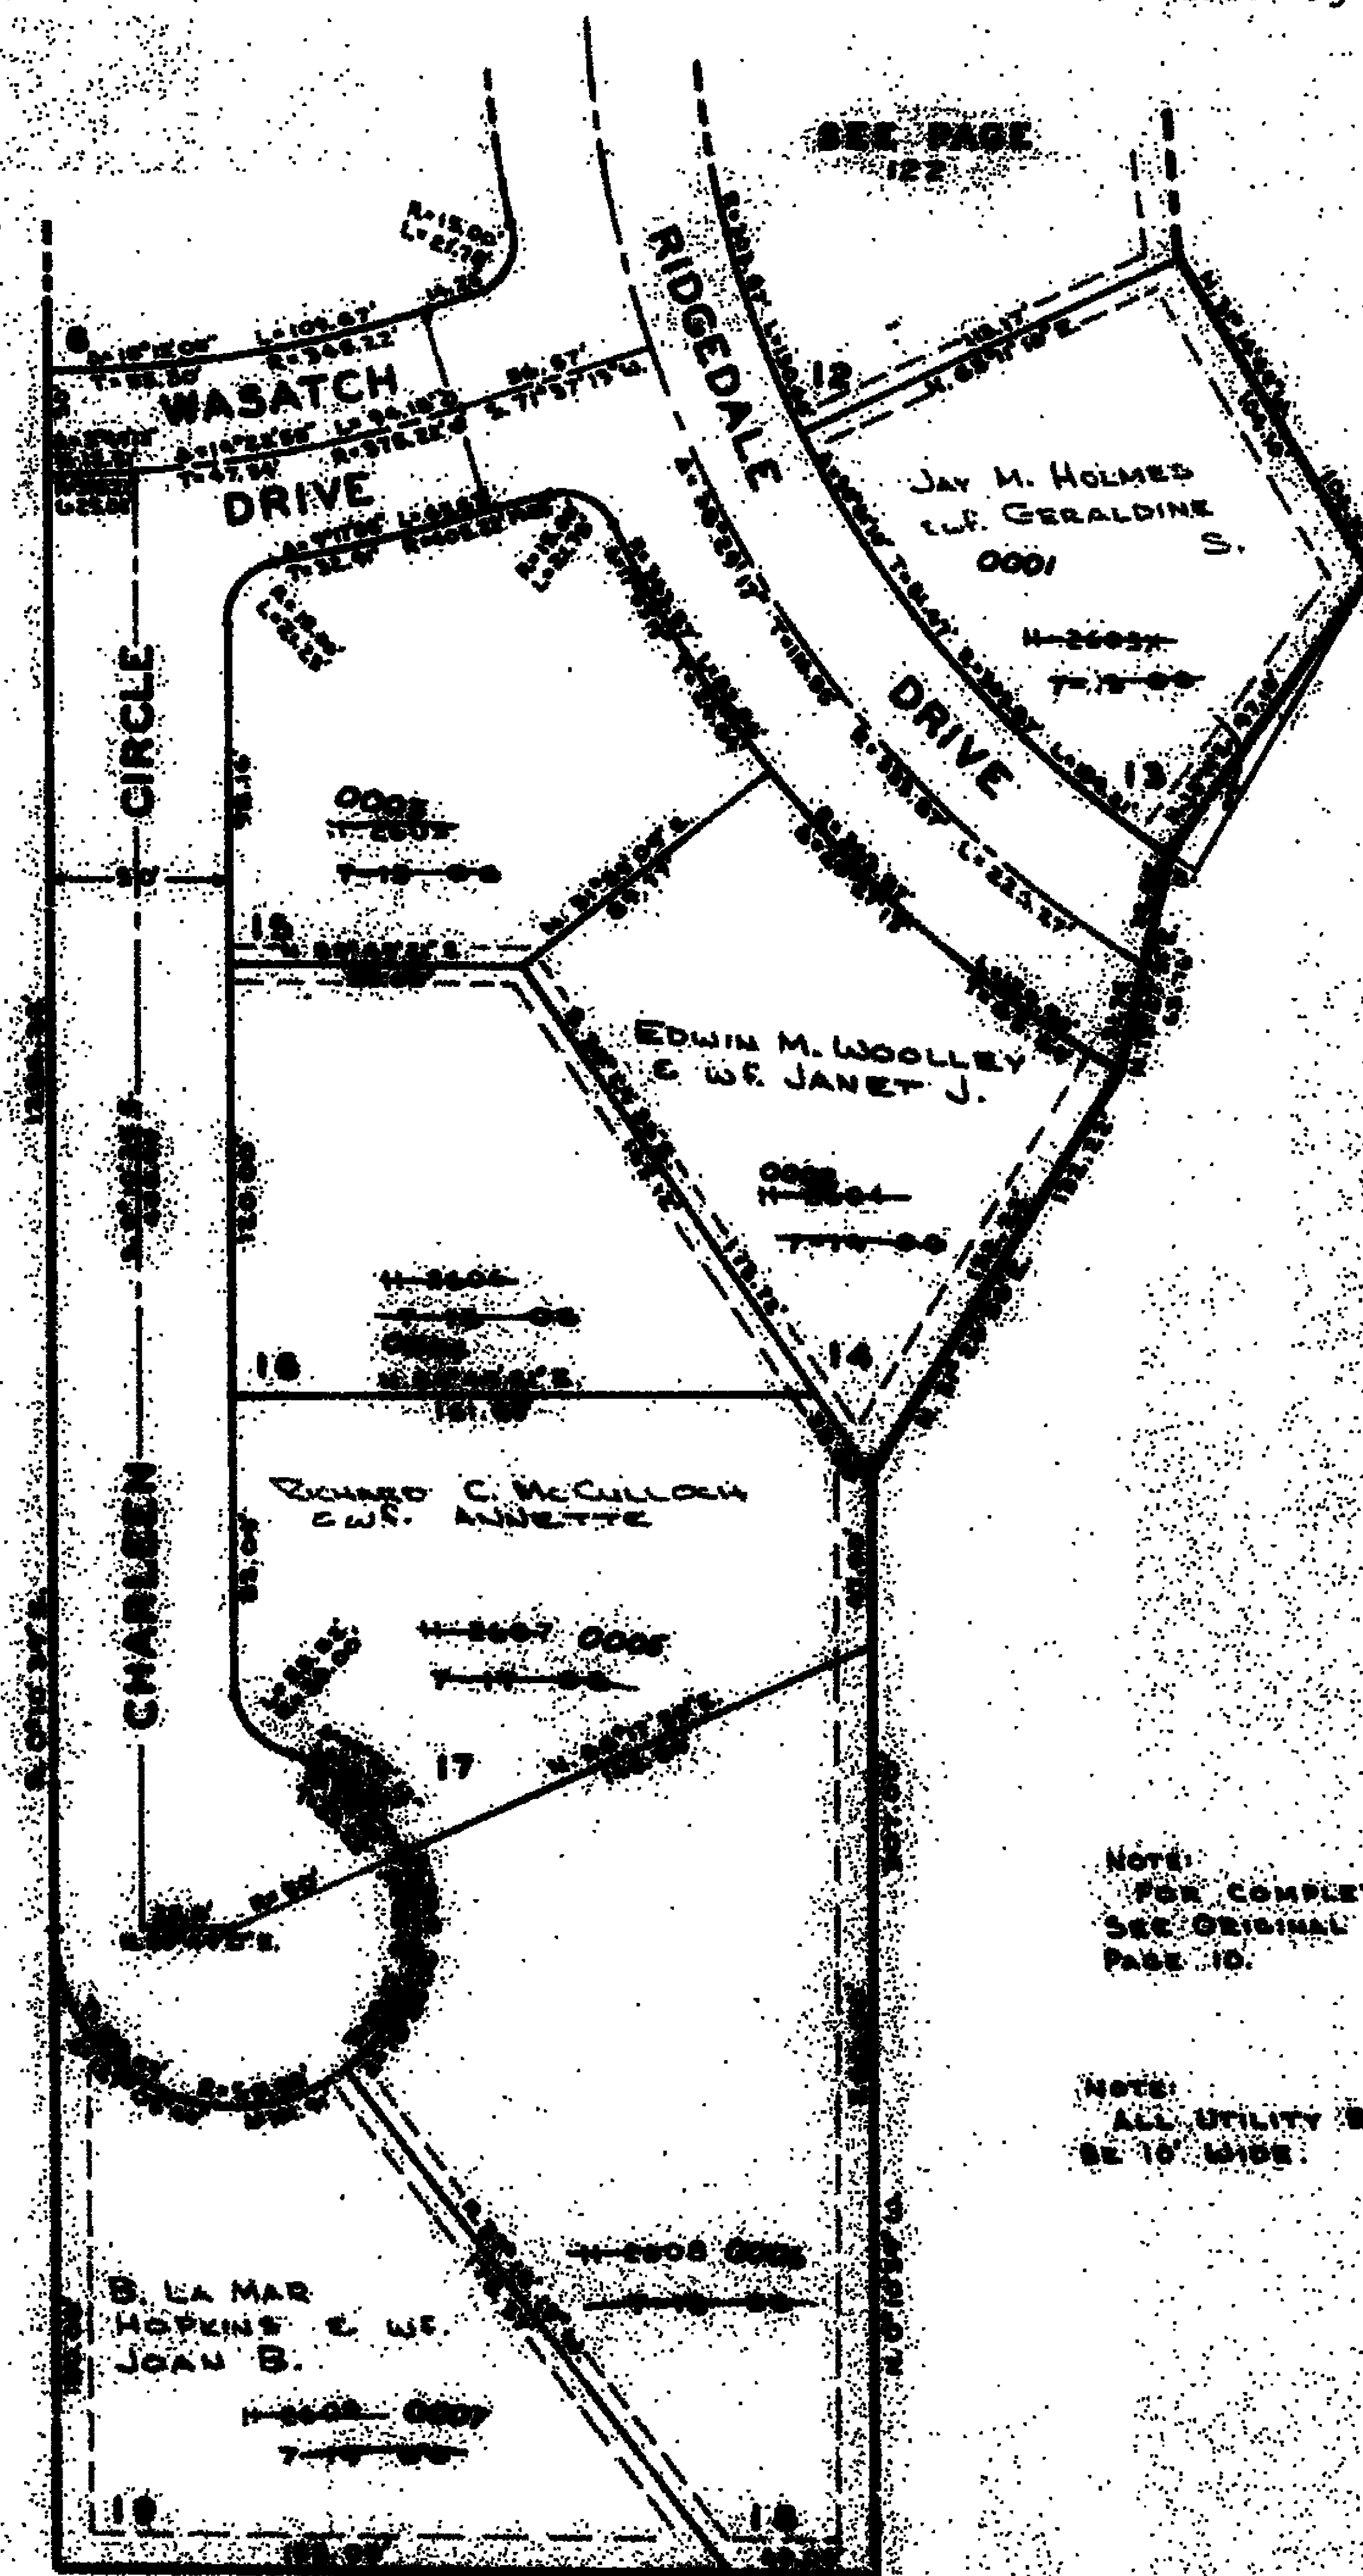

EXCEPT WHERE OTHERWISE SHOWN,
 ALL LOTS ARE OWNED BY:
 VERN H. PETERSEN
 & WIFE GEORGINA
 REED L. PETERSEN
 & WIFE ETHEL L.

NOTE:
 FOR COMPLETE ENGINEERING DATA
 SEE ORIGINAL IN BOOK 15 OF PLATS,
 PAGE 10.

NOTE:
 ALL UTILITY EASEMENTS ARE TO
 BE 10' WIDE.