

PART OF N.W. 1/4 OF SEC. 9, T.5N, R.1W., S.L.B. & M.

136

LAKER SUBDIVISION

TAXING UNIT - 27

IN SOUTH OGDEN CITY

PREFIX - 06-136

SCALE 1" = 50'

4200 SOUTH STREET

EXCEPT WHERE OTHERWISE SHOWN
ALL LOTS ARE OWNED BY
BOARD OF EDUCATION OF WEBER COUNTY
SCHOOL DISTRICT


CURVE DATA

A	B	C	D	E
A = 58°02'03"	A = 41°02'03"	A = 52°00'	A = 47°00'	A = 50°00'
R = 50.0'	R = 50.0'	R = 50.0'	R = 50.0'	R = 50.0'
T = 19.41'	T = 19.71'	T = 24.93'	T = 21.74'	T = 23.32'
L = 35.45'	L = 35.81'	L = 46.28'	L = 41.02'	L = 43.63'
LC = 35.95'	LC = 35.05'	LC = 44.92'	LC = 39.97'	LC = 42.26'

SEE PAGE 42

SEE PAGE 42

R.O.S. IS 1849.9' EAST &
587.75' NORTH & 385.0' N. 69°02' E.
FROM S.W. COR. OF N.W. 1/4 OF
SECTION 9

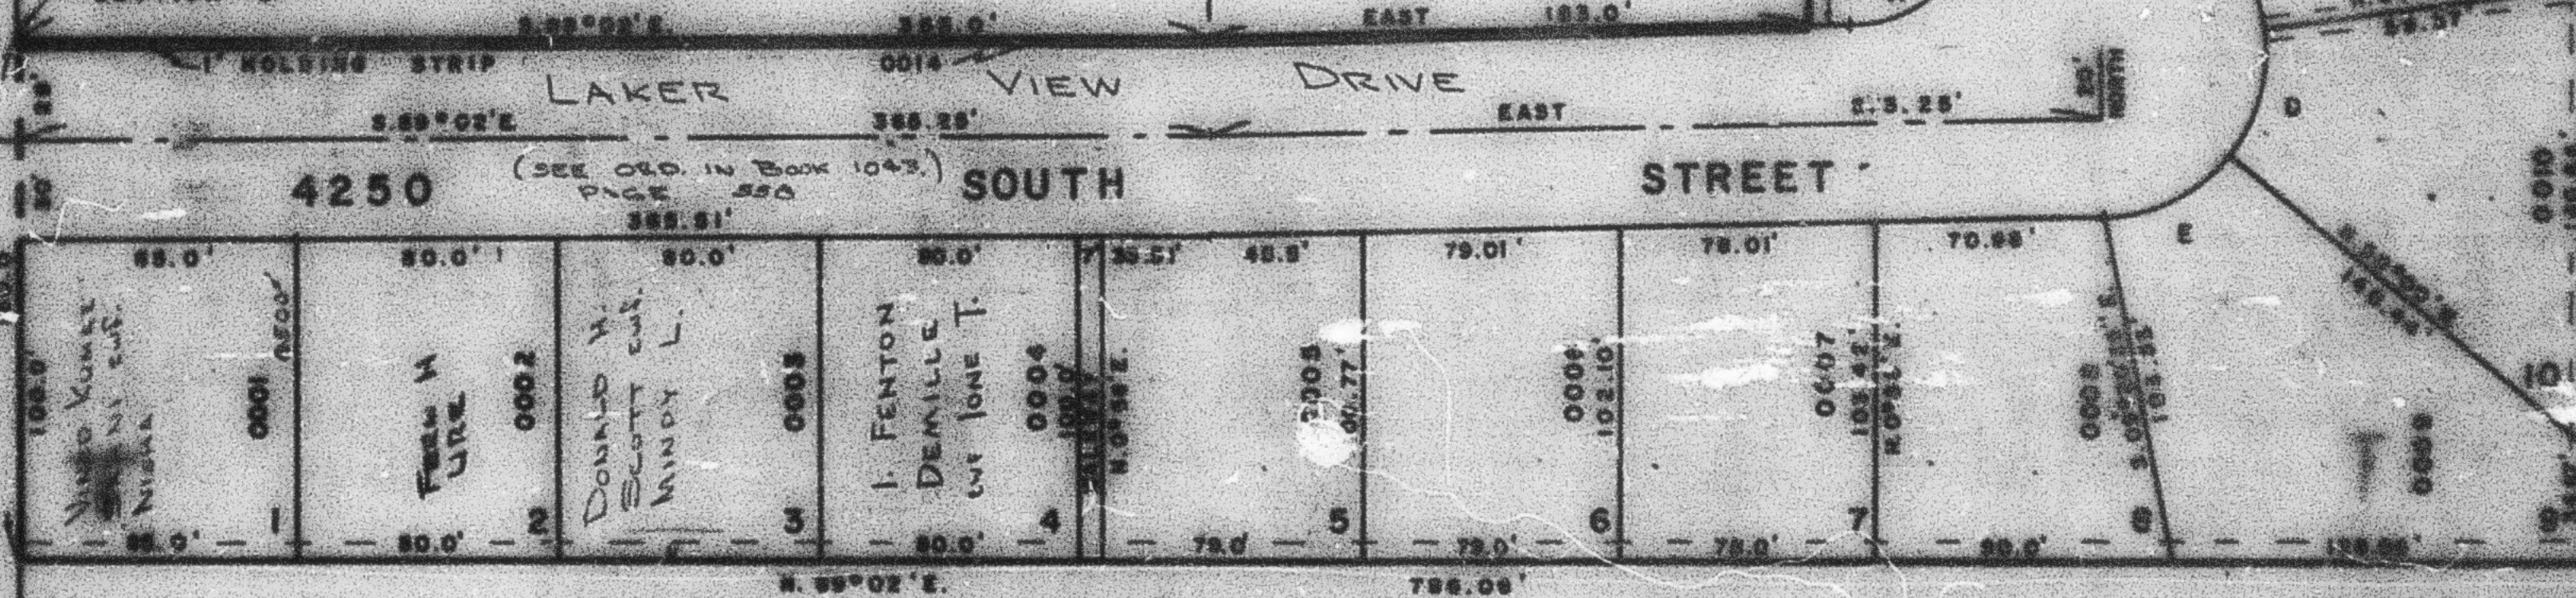

SEE PAGE 42

FOR COMPLETE ENG. DATA
SEE ORIG. DES. PLAN IN
BOOK 17, PAGE 89

7' PUBLIC UTILITY EASEMENTS
EACH SIDE OF PROPERTY LINES
AS INDICATED BY DASHED LINES