

TAXING UNIT: 25

EVANS ACRES

PREFIX: 06-161


P.R.U.D.

LOTS 5-8

IN WEBER COUNTY

SCALE: 1" = 50'

SEE PAGE 160

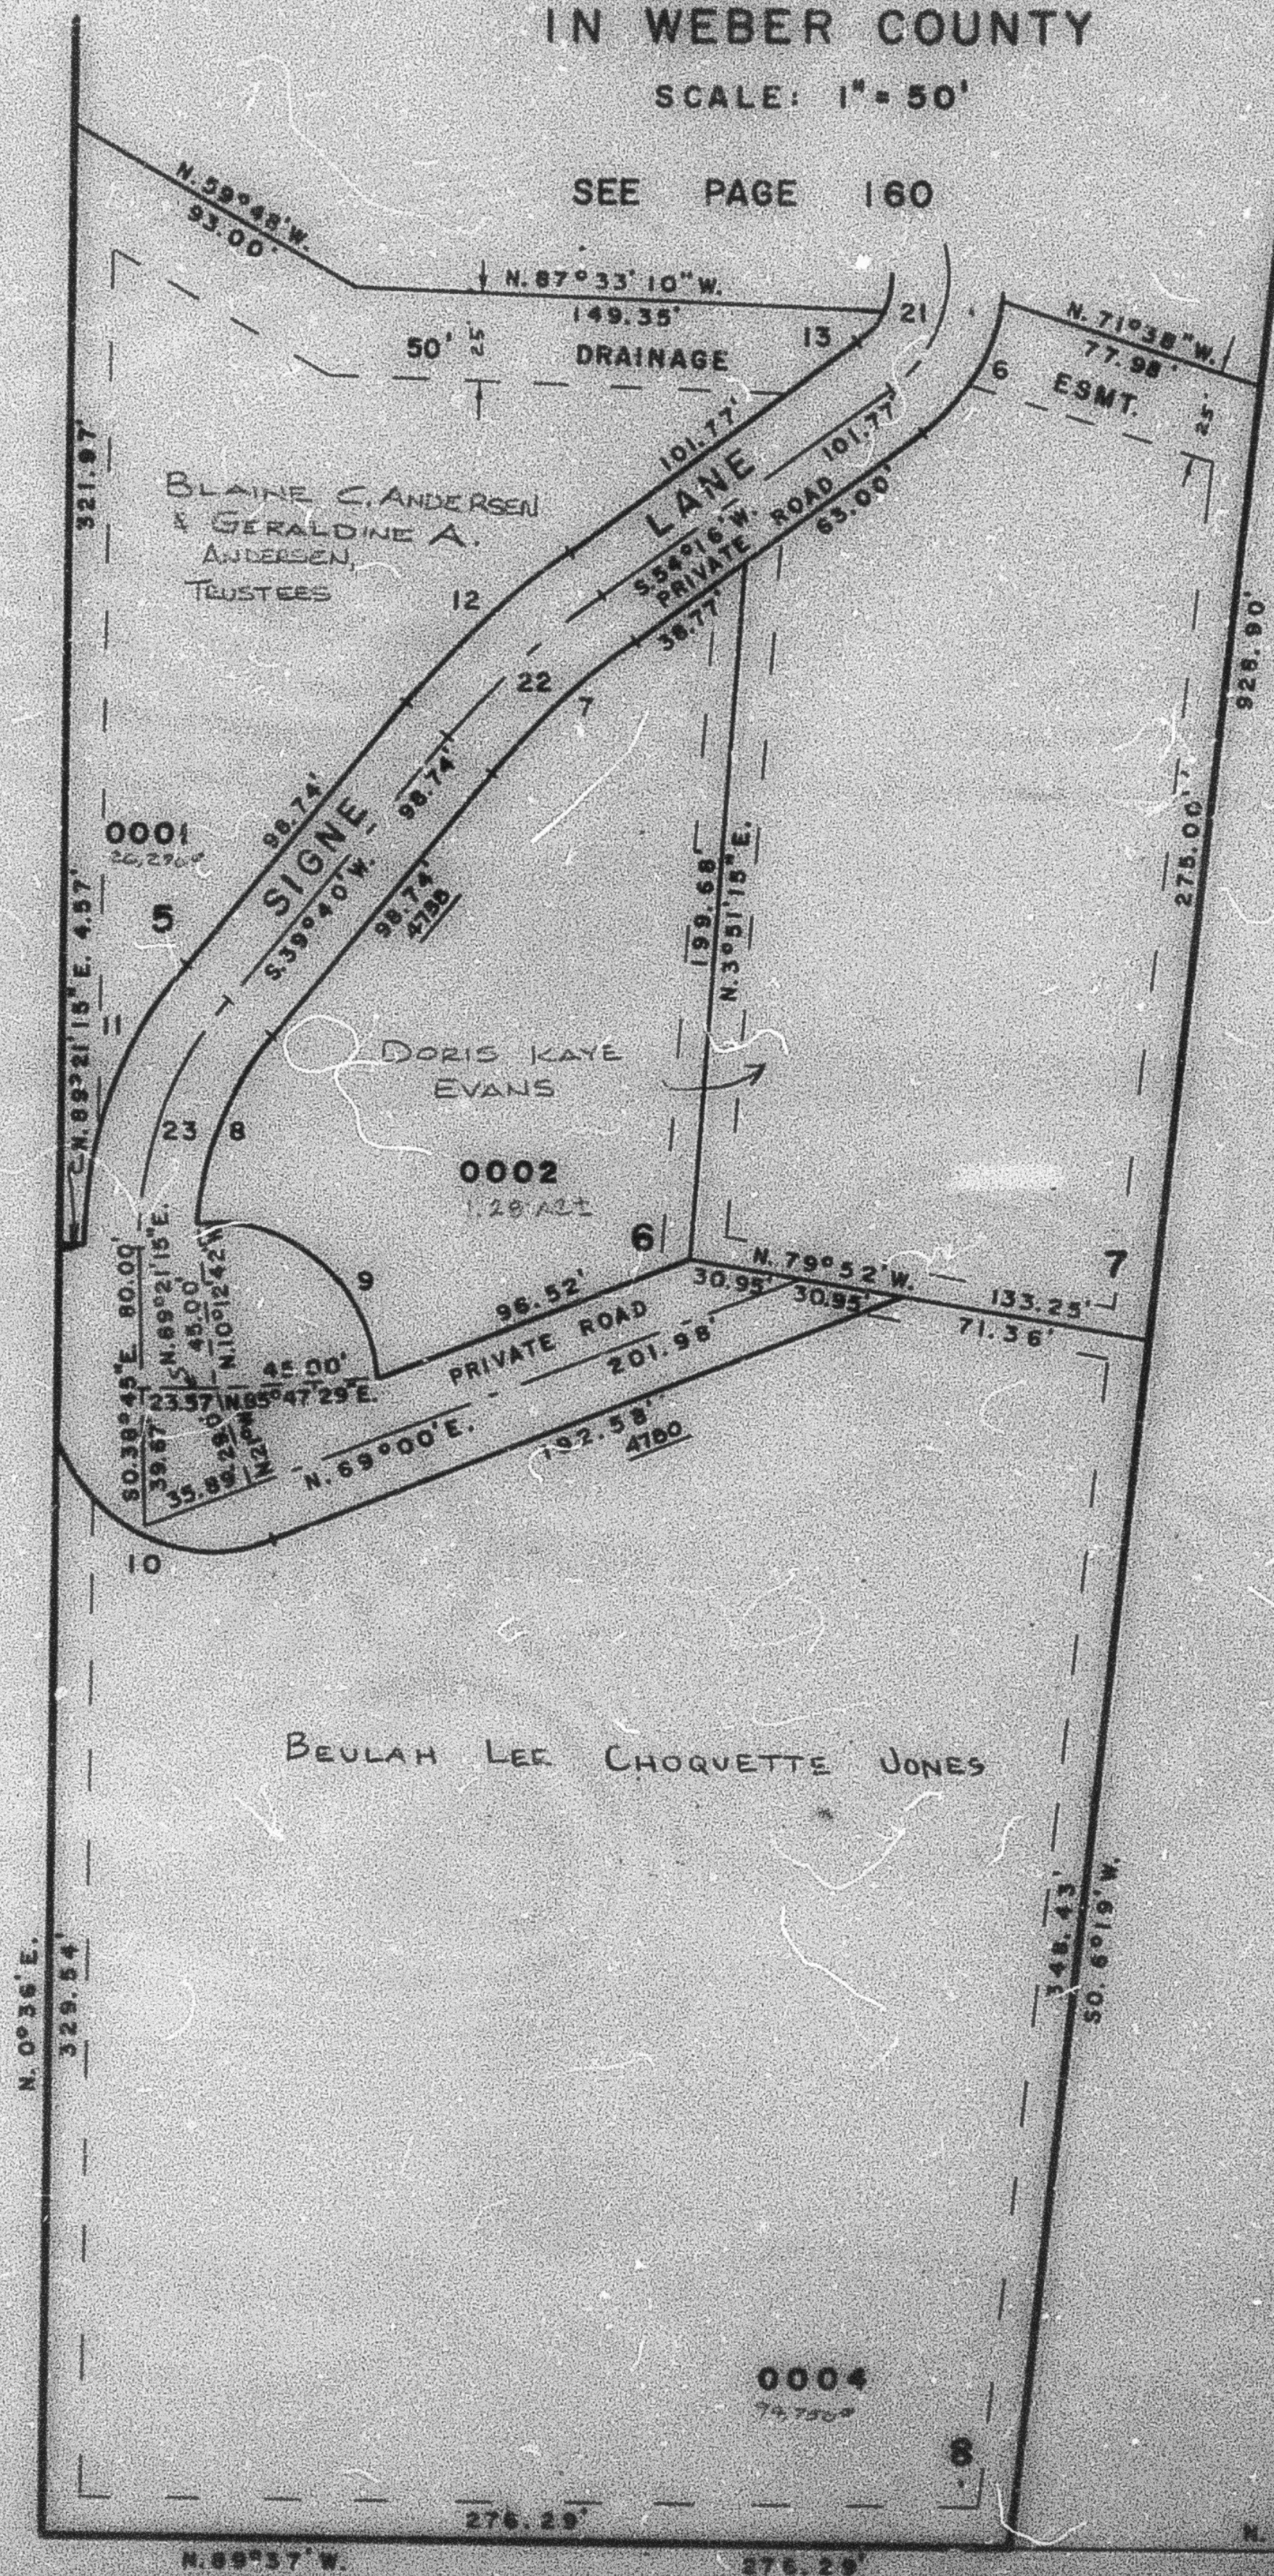

CURVE DATA

A	R	L	LC	T
6 47°02'47"	56.02'	48.00'	44.72'	
7 14°36'	218.19'	55.60'	55.45'	
8 37°49'01"	92.97'	61.37'	60.26'	
9 96°00'12"	45.00'	75.40'	66.89'	
10 110°21'15"	45.00'	86.67'	73.88'	
11 40°18'45"	124.97'	87.93'	88.13'	
12 14°36'	250.19'	63.75'	63.58'	
13 23°51'	24.02'	10.00'	9.93'	
21 109°51'	40.02'	76.73'	69.50'	57.00'
22 14°36'	234.19'	59.86'	59.86'	30.00'
23 40°18'45"	108.97'	76.67'	75.10'	40.00'