LOTS 1,2,3 BONNIE LANE SUBDIVISION

BONNIE LANE CONDOMINIUM

TAXING UNIT: 27

IN SOUTH OGDEN CITY

PREFIX: 06-183

SURVEY PLAT: BOOK 21 OF DEDICATION PLAT, PAGES 45 & 46

DECLARATION: BOOK 1240 OF RECORDS, PAGE 652

BLDG	UNIT	SERIAL NO	NAMES OF OWNERSHIP	% OF OWNERSHIP IN COMMON AREA & FACILITIES
1	A	0001	LOWEL W. DEAN & wif. KATHLEEN C.	.167%
	B	0002	ELOON T. GRAY & wif VIOLET ERICKSON	.167%
2	A	0003	JAMES H. FOSTER	.164%
	B	0004	LOTTIE P. MCCOMB	.164%
3	A	0005	ALLEN D. SHUPE & wif GERALDINE W.	.169%
	B	0006	THOMAS L. DRAPER & wif. MARGEN E.	.169%

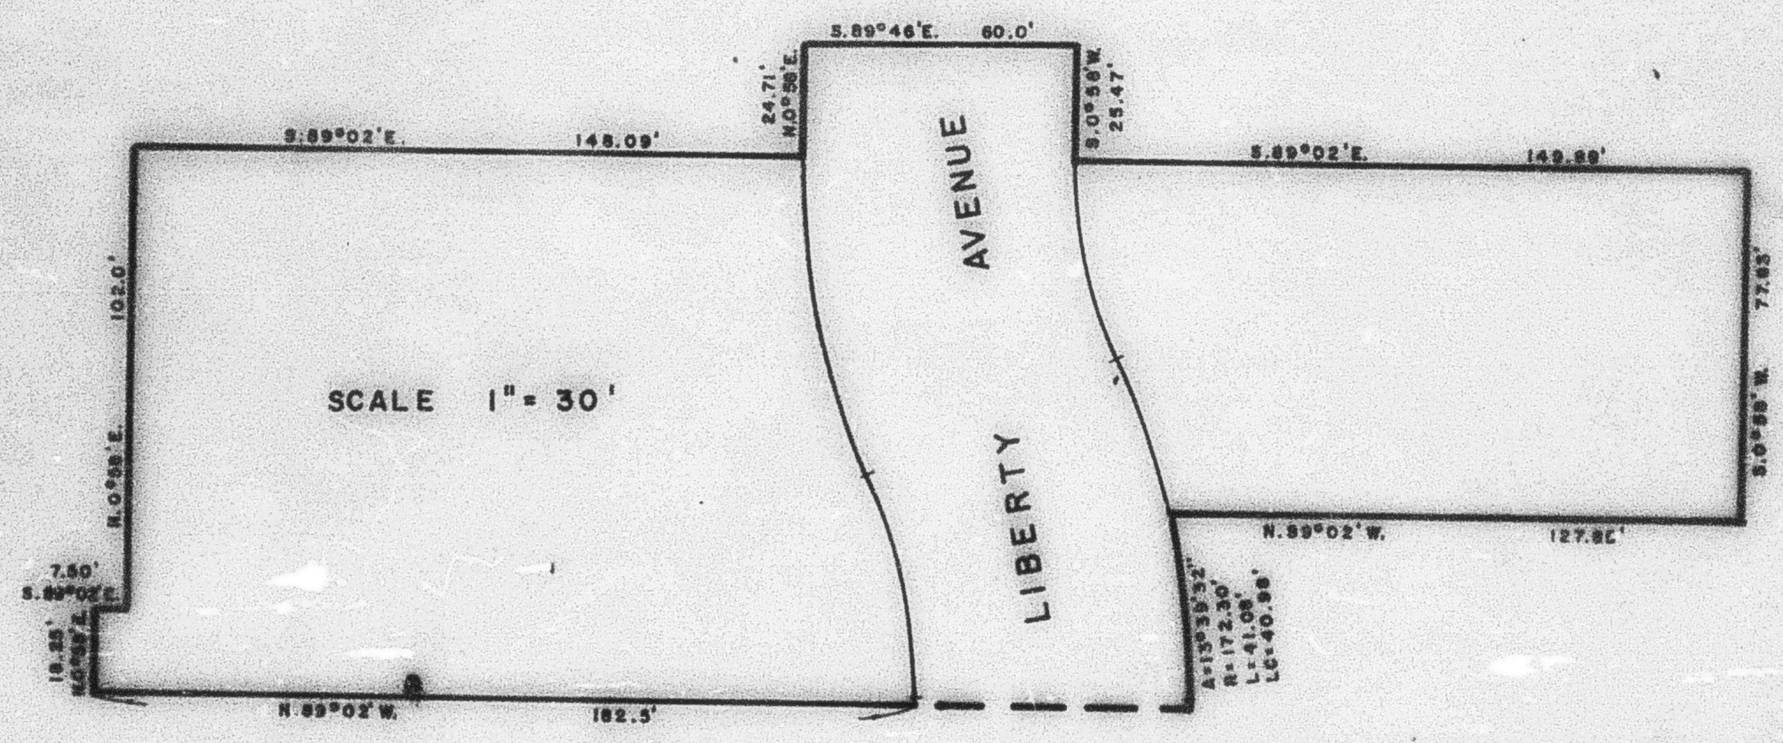

FOR COMPLETE ENG. DATA
SEE ORIG. DED. PLAT IN
BOOK 21, PAGES 45 & 46

W.F.J. 5-77