


PREFIX: 00-100

EXCEPT WHERE OTHERWISE
SHOWN, ALL LOTS OWNED
BY BURCHWOOD PARTNERSHIP

SEE PAGE 188

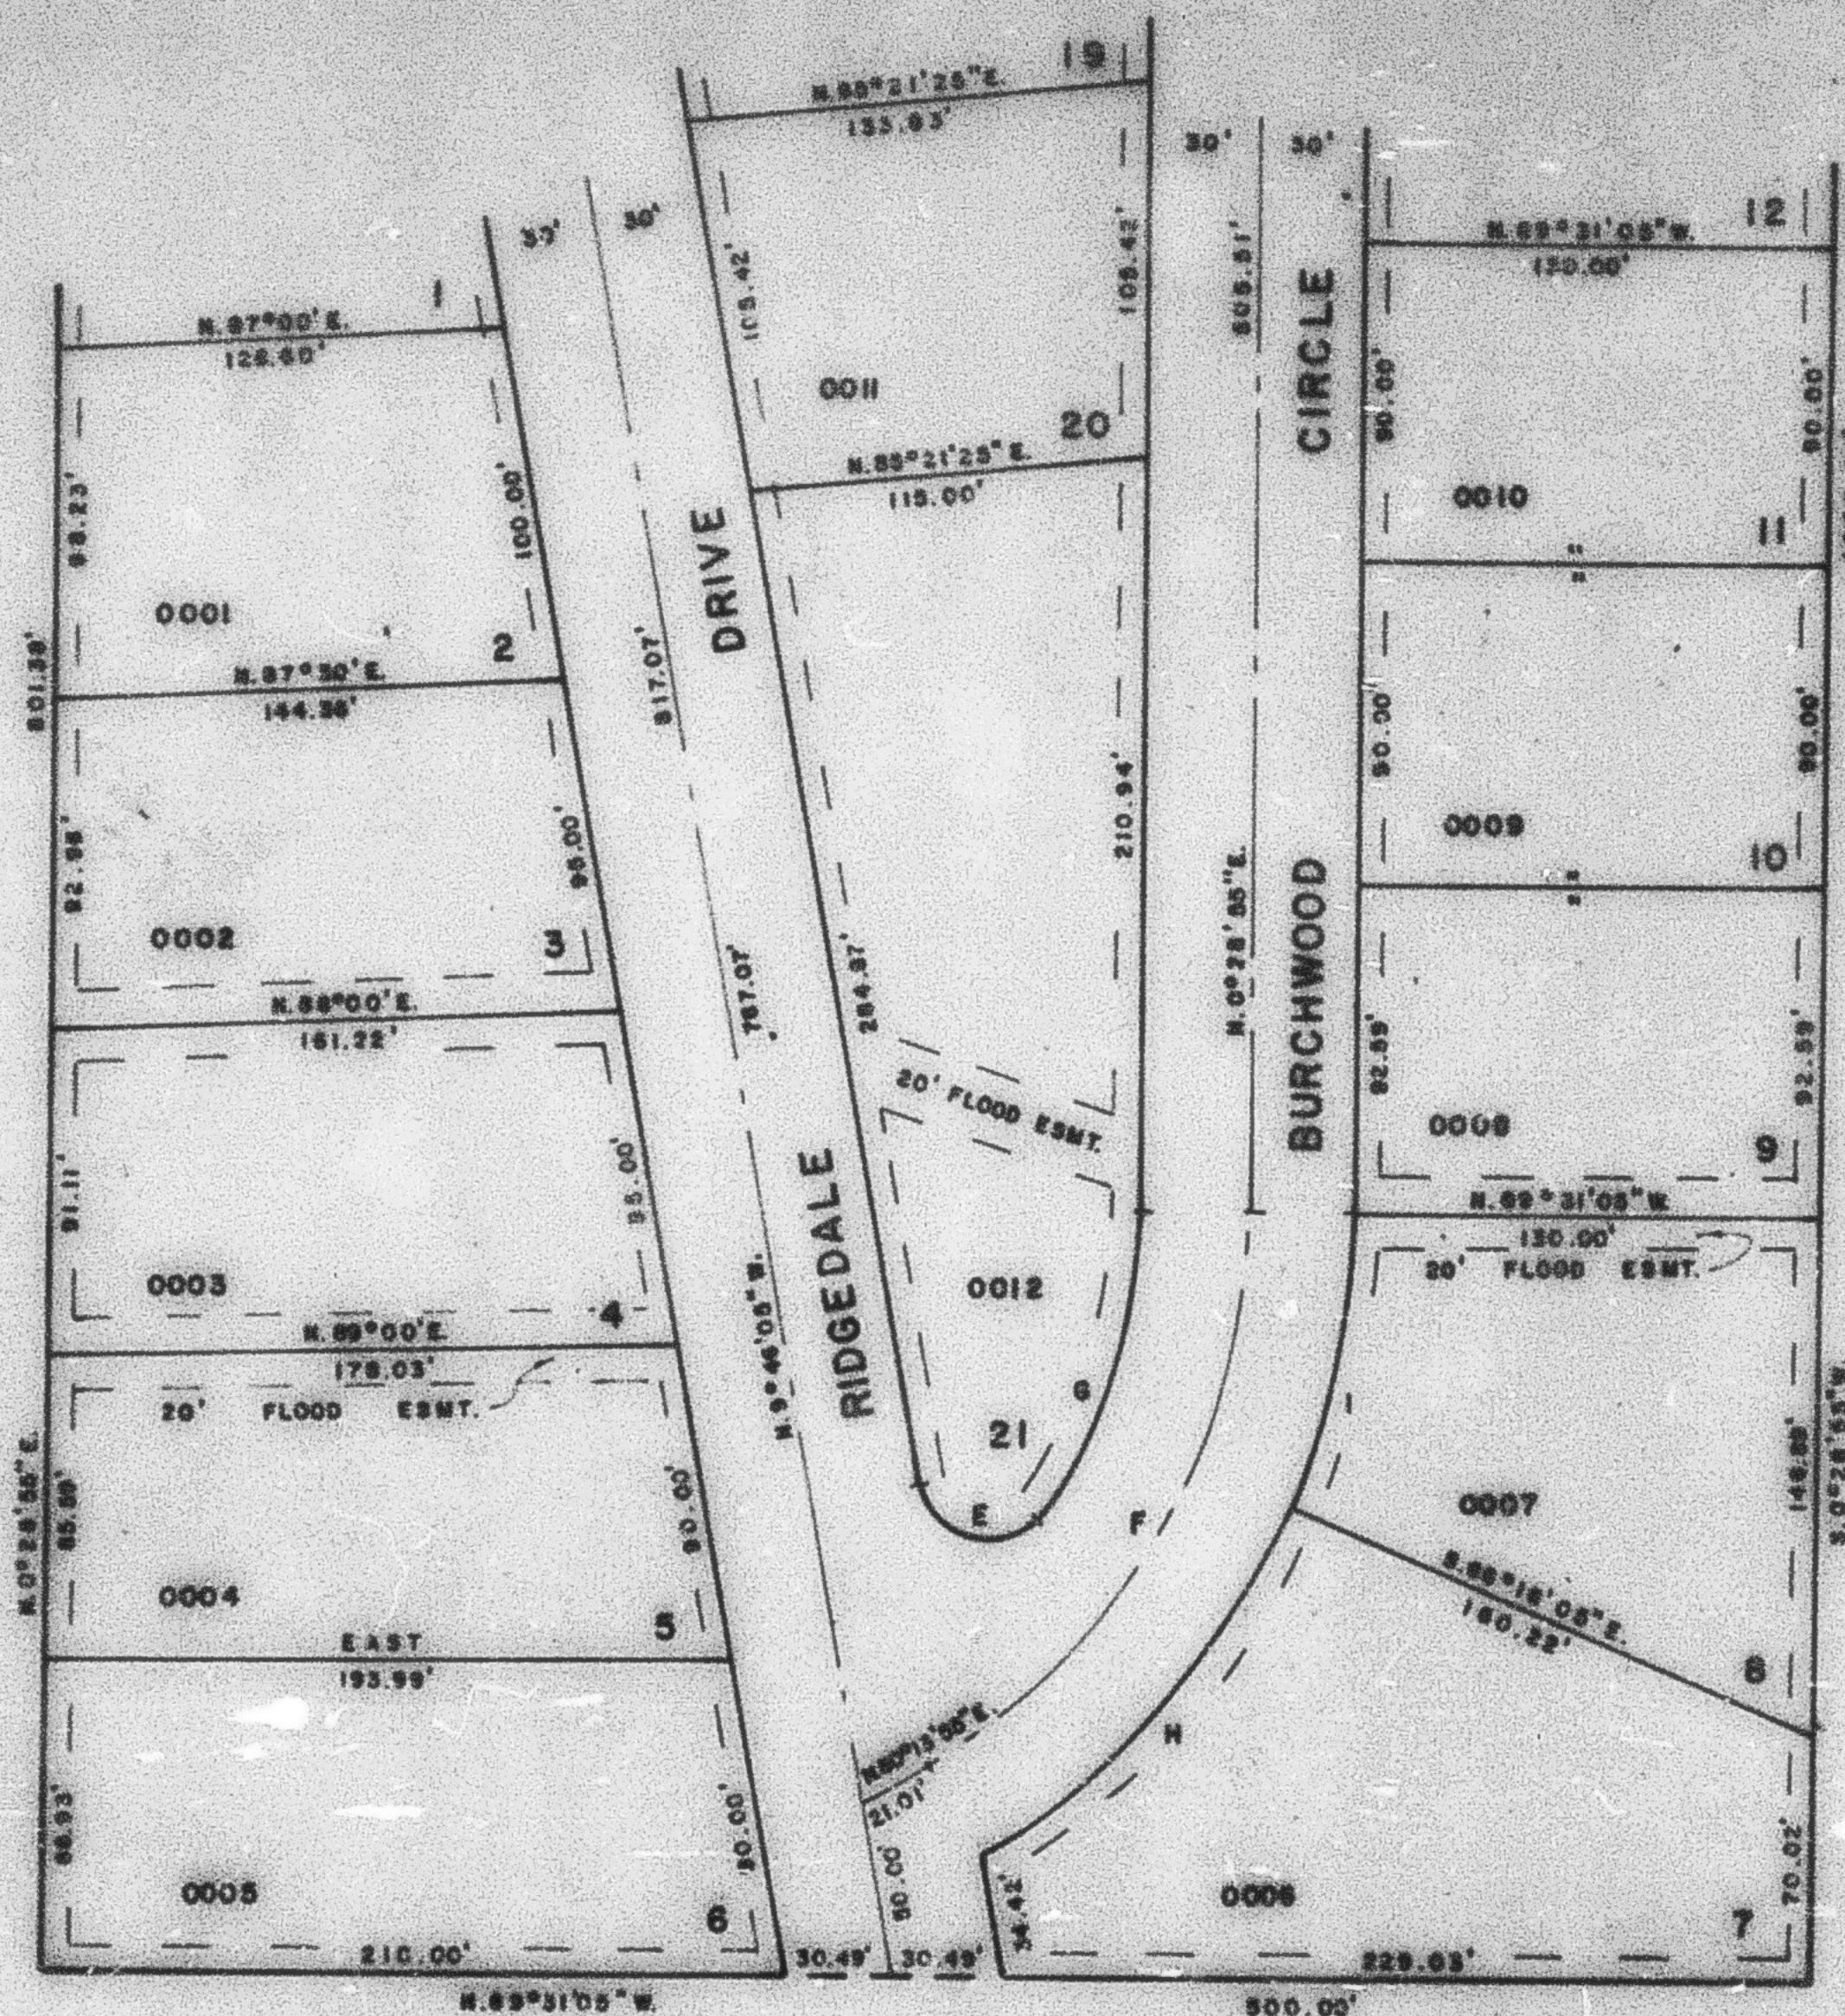

SEE PAGE 121-3

SEE PAGE 121-3

CURVE DATA				
E	F	G	H	I
A = 124° 0' 45"	59° 45'	35° 14' 5"	36° 30'	23° 15'
K = 55.00'	181.91'	121.91'	211.91'	211.91'
L = 45.55'	153.70'	93.42'	134.55'	55.55'
LC = 35.55'	161.22'	91.55'	152.72'	55.55'
N 77° 0' 25" W	N 23° 25" E	S 18° 00' 01" W	N 41° 55' 55" E	N 12° 05' 25" E
T =	104.50'			

7' UTILITY & DRAINAGE EASEMENTS
EACH SIDE OF PROPERTY LINES AS
INDICATED BY DASHED LINES.

FOR COMPLETE ENG. DATA
SEE ORIG. DES. PLAT IN
BOOK 24, PAGE 28