PART SE 1/4 SEC. 10. T5N. R1W. S.L.B. & M. 195

# MOUNTAIN MEADOWS MULTIPLE UNIT CONDOMINIUM PHASE THREE

OGDEN CITY

TAXING UNIT: 25

SURVEY PLAT BOOK 28 OF DEDICATION PLATS. PAGES 66-68

SCALE 1" TO 40'

SEE PAGE 190

SEE PAGE 96

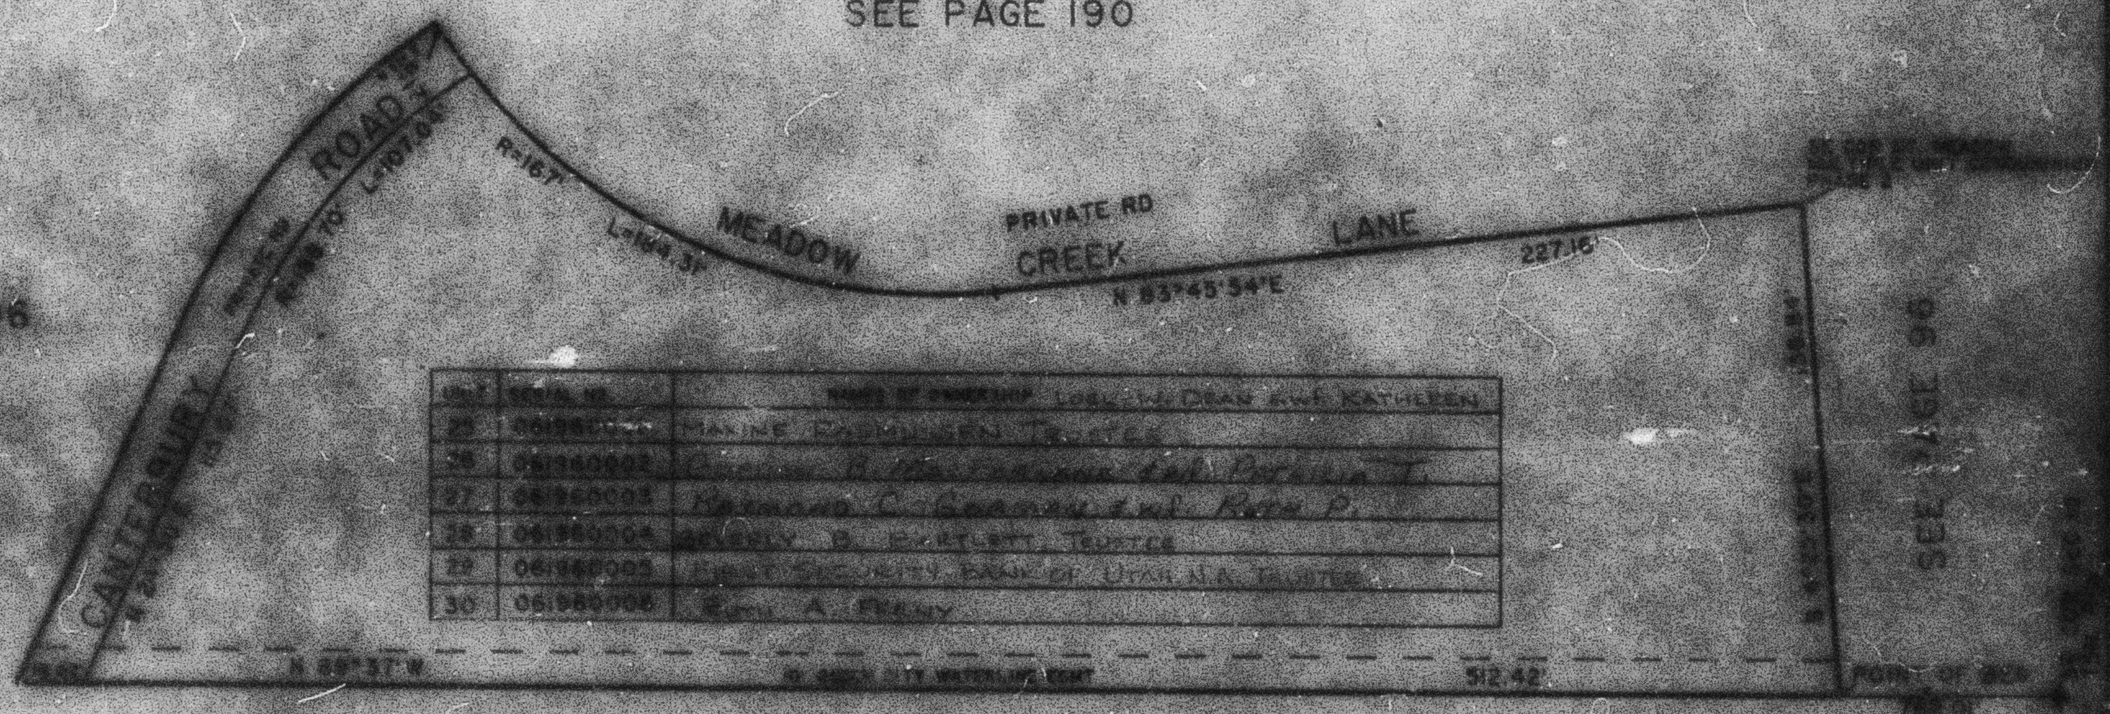


| UNIT | SERIAL NO. | NAME OF OWNERSHIP (ORIGINAL DEAD R.U.F. KATHLEEN) |
|---|---|---|
| 27 | 06[illegible] | MAXINE PAULSEN, TRUSTEE |
| 28 | 06[illegible]002 | [illegible] |
| 29 | 06[illegible]003 | [illegible] |
| 30 | 06[illegible]004 | BEVERLY B. BARTLETT, TRUSTEE |
| 31 | 06[illegible]005 | [illegible] |
| 32 | 06[illegible]006 | [illegible] |

SEE BK 7 PG 12