

PART SE 1/4 SEC. 10. T5N. R1W. S.L.B. & M.

196

MOUNTAIN MEADOWS MULTIPLE UNIT CONDOMINIUM PHASE THREE

OGDEN CITY


TAXING UNIT: 25

SURVEY PLAT BOOK 28 OF DEDICATION PLATS. PAGES 66-68

SCALE 1" TO 40'

SEE PAGE 190

SEE PAGE 96

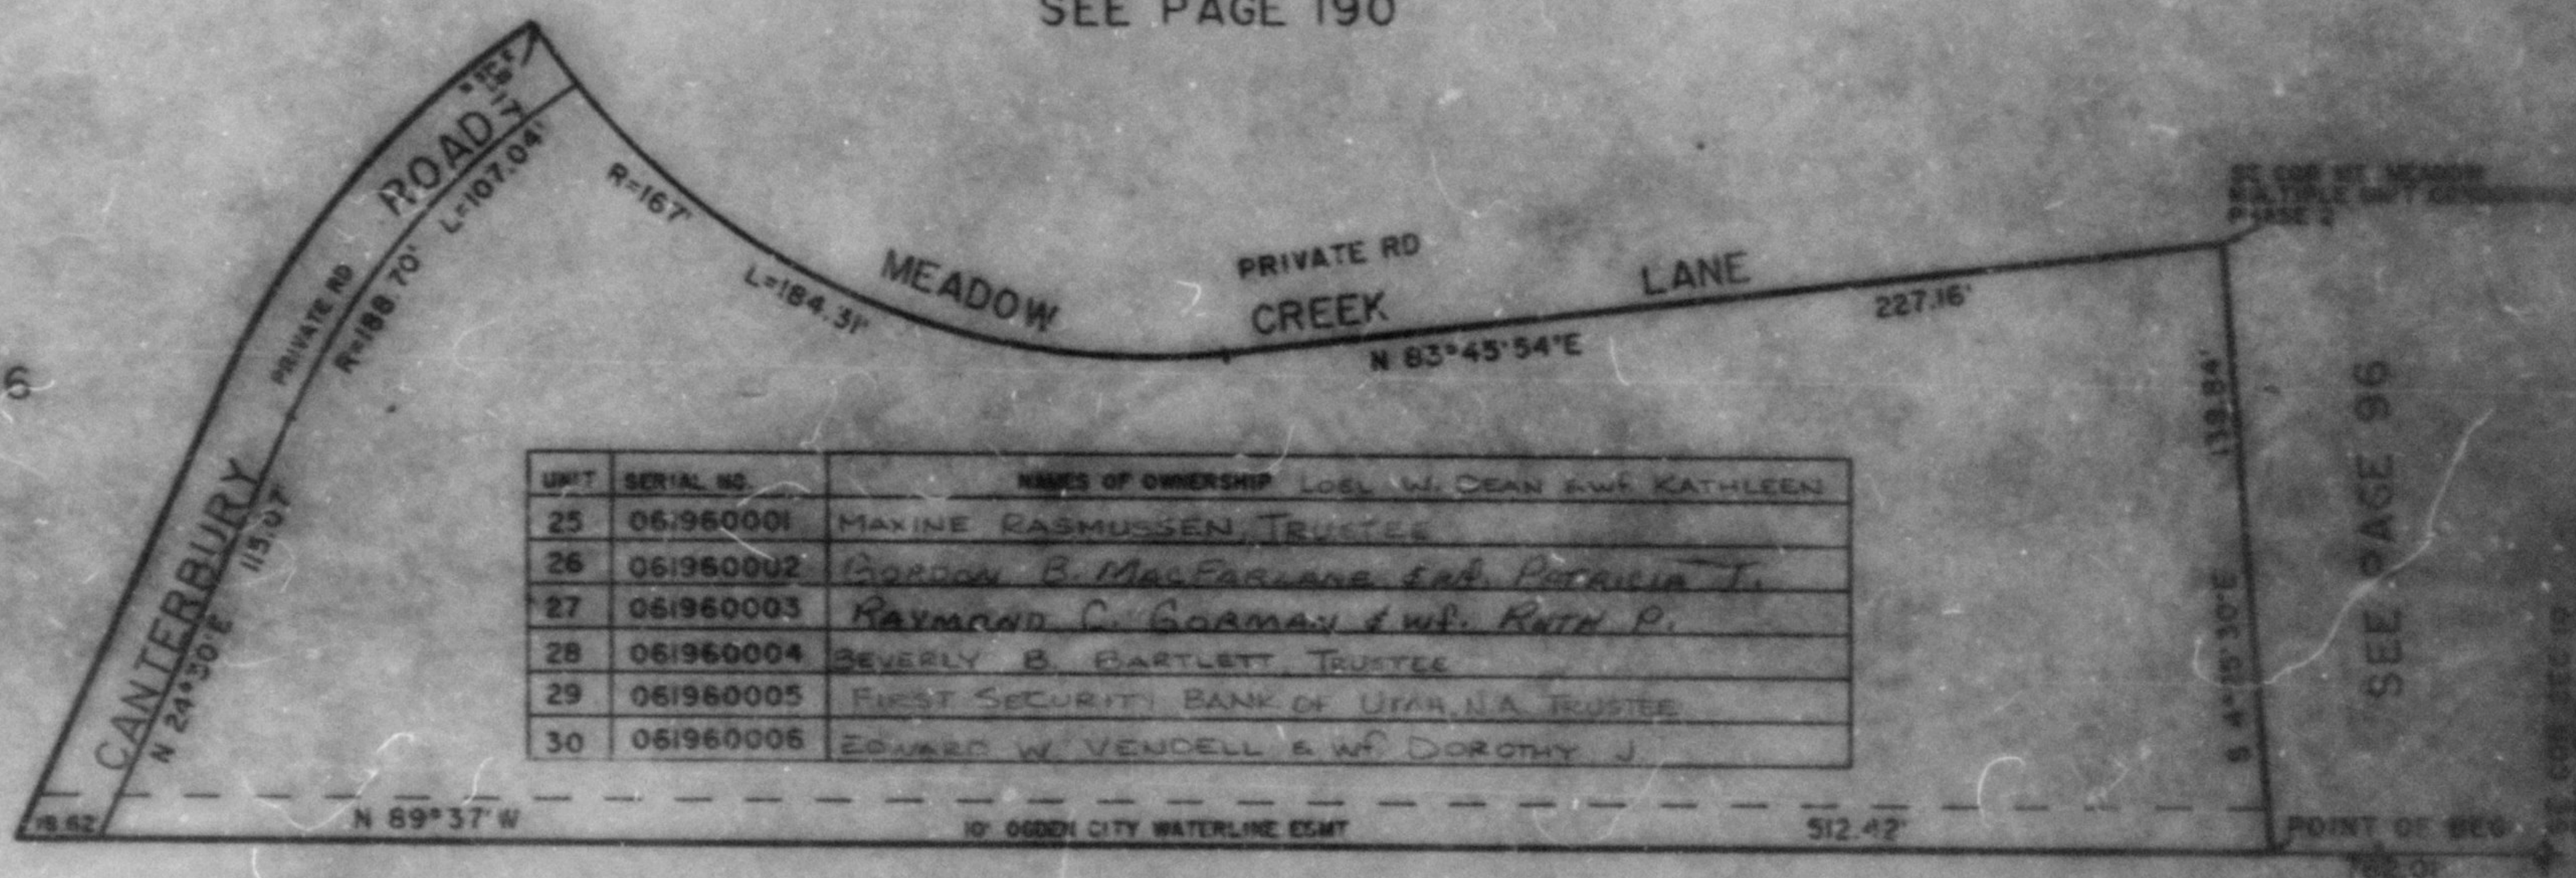

UNIT	SERIAL NO.	NAMES OF OWNERSHIP
25	061960001	MAXINE RASMUSSEN, TRUSTEE
26	061960002	GORDON B. MACFARLANE & P. PATRICIA T.
27	061960003	RAYMOND C. GORMAN & WIFE RUTH P.
28	061960004	BEVERLY B. BARTLETT, TRUSTEE
29	061960005	FIRST SECURITY BANK OF UTAH, N.A. TRUSTEE
30	061960006	EDWARD W. VENDELL & WIFE DOROTHY J.

SEE BK 7 PG 12