PART OF THE SE 1/4, SEC. 9, T.5N., R.1W., S.L.B. & M.

SUMMER MEADOW SUBDIVISION NO. 1

IN OGDEN CITY

LOTS 1–12 & 28–30

TAXING UNIT: 25

SCALE 1" = 50'

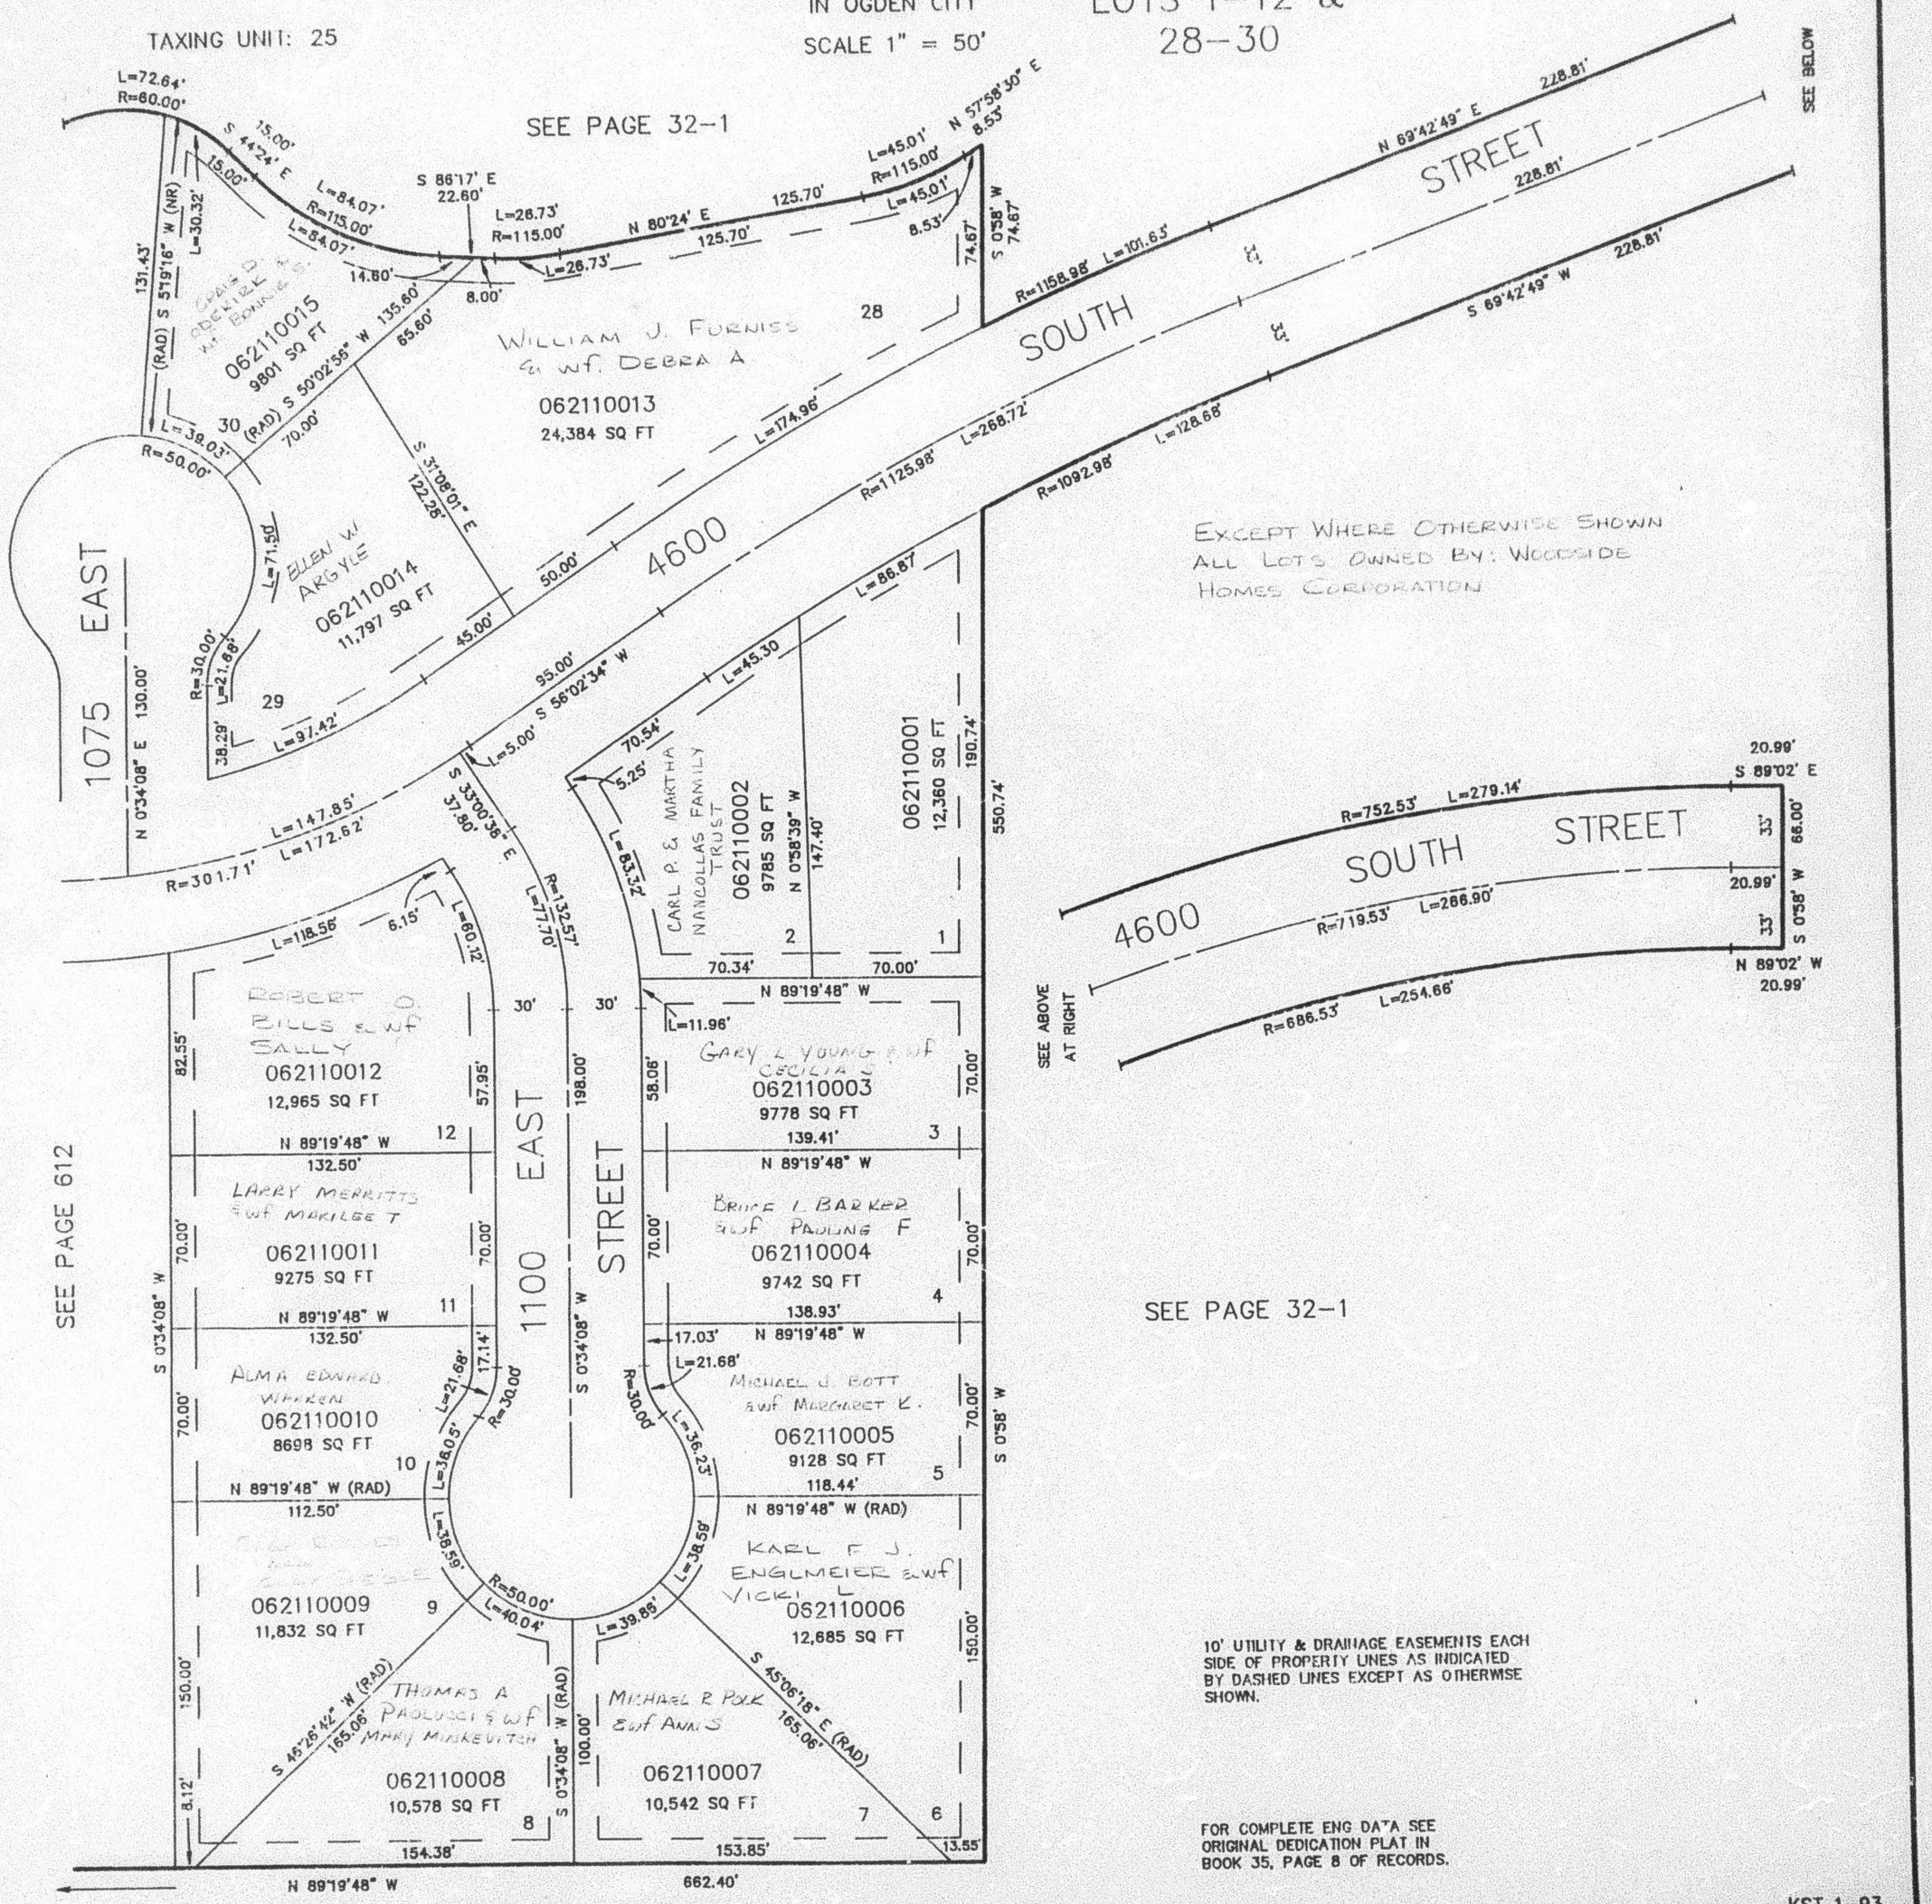

EXCEPT WHERE OTHERWISE SHOWN ALL LOTS OWNED BY: WOODSIDE HOMES CORPORATION

10' UTILITY & DRAINAGE EASEMENTS EACH SIDE OF PROPERTY LINES AS INDICATED BY DASHED LINES EXCEPT AS OTHERWISE SHOWN.

FOR COMPLETE ENG DATA SEE ORIGINAL DEDICATION PLAT IN BOOK 35, PAGE 8 OF RECORDS.

KST 1-93