PART OF THE EAST 1/2 OF SECTION 10, T.5N., R.1W., S.L.B. & M.

QUAIL RIDGE ESTATES NO. 2

IN OGDEN CITY

SCALE 1" = 50'

TAXING UNIT: 25

SEE PAGE 86

EXCEPT WHERE OTHERWISE SHOWN
ALL LOTS OWNED BY:
GARY C. CARSON & WF LYNNELLE G

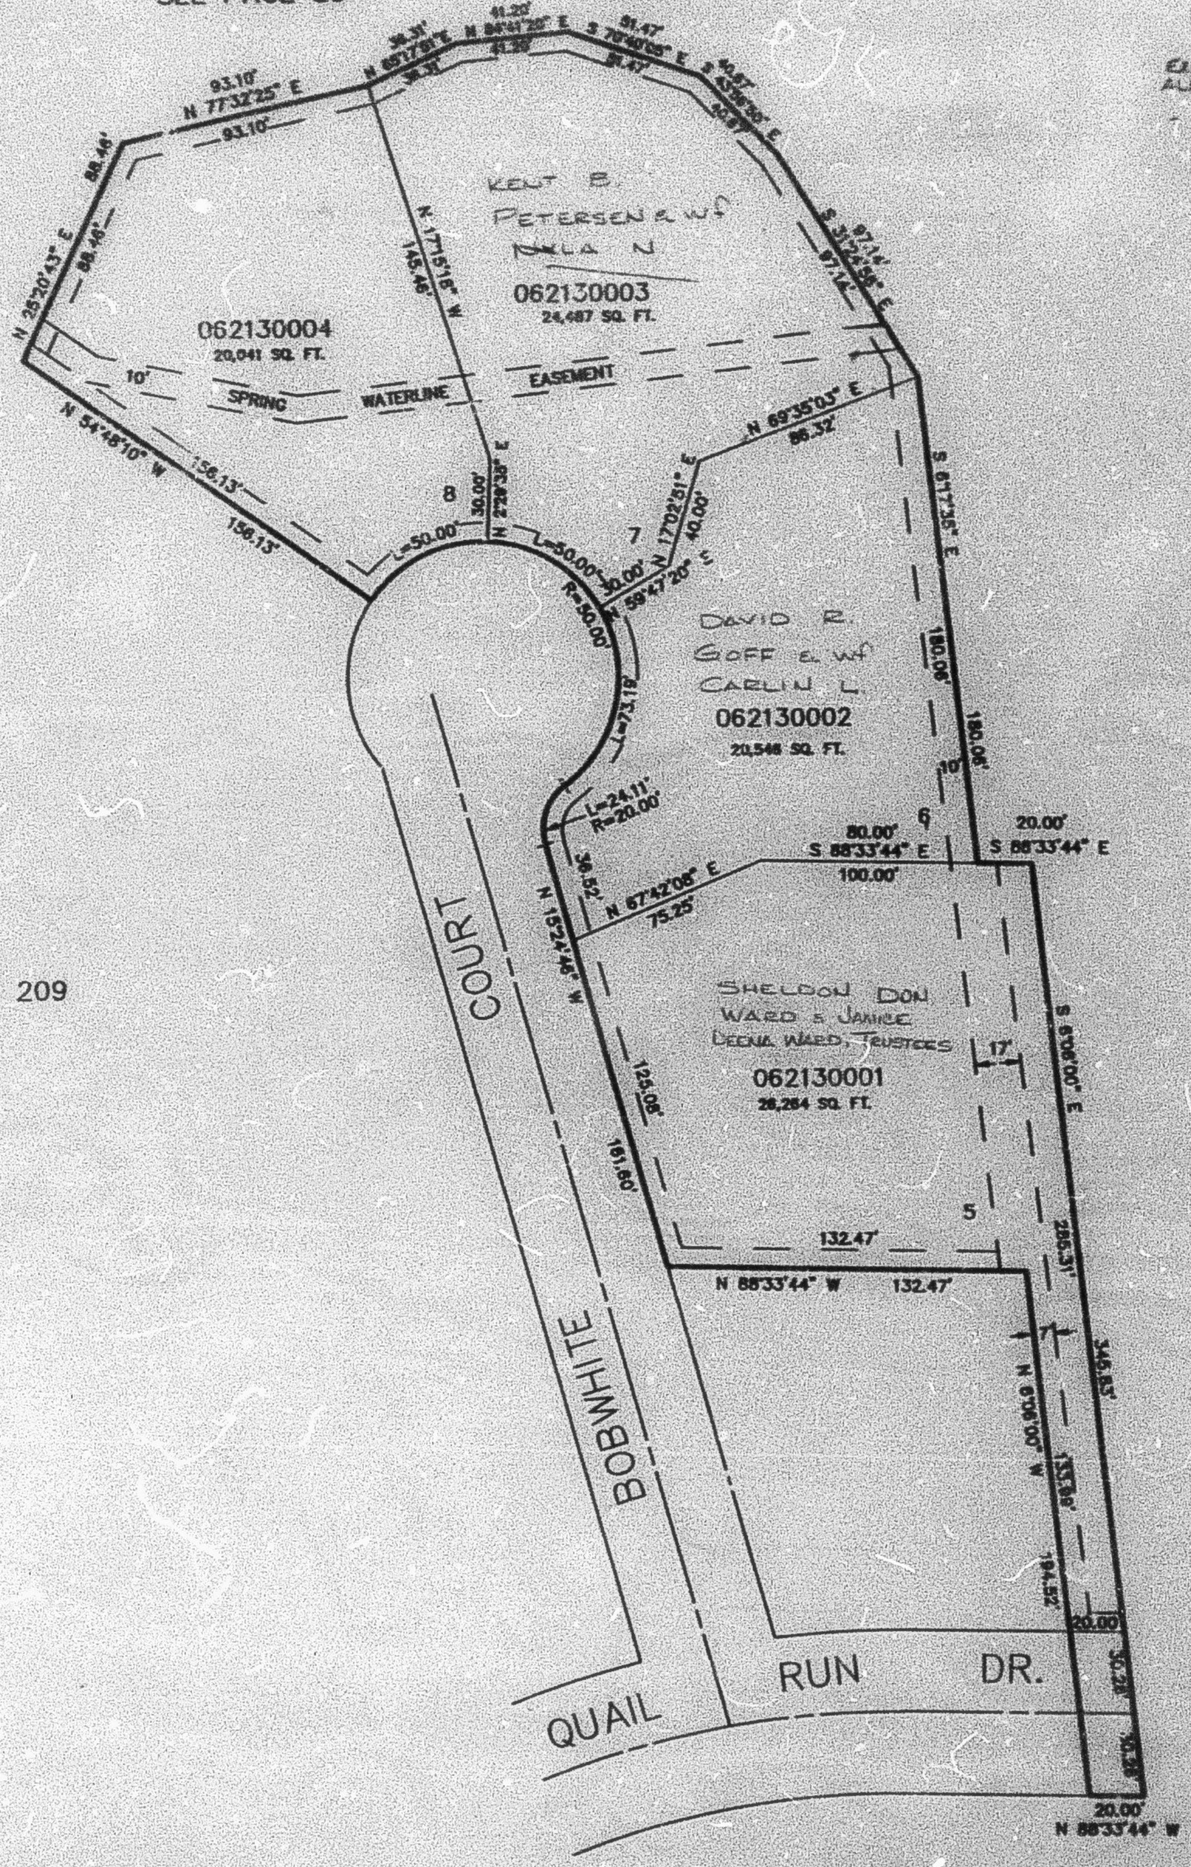

SEE PAGE 209

SEE PAGE 86

SEE PAGE 96

7' UTILITY & DRAINAGE EASEMENTS EACH SIDE OF PROPERTY LINES AS INDICATED BY DASHED LINES EXCEPT AS OTHERWISE SHOWN.

FOR COMPLETE ENS DATA SEE ORIGINAL DEDICATION PLAT IN BOOK 35, PAGE 16 OF RECORDS.