PART OF SEC. 7, T.5N., R.1W., S.L.B. & M.

GLENN COVE – PHASE NO. 1

A PLANNED RESIDENTIAL UNIT DEVELOPMENT

IN RIVERDALE CITY

SCALE 1" = 40'

TAXING UNIT: 26

EXCEPT WHERE OTHERWISE SHOWN ALL LOTS OWNED BY: GLENN COVE LC

SEE PAGE 2-1

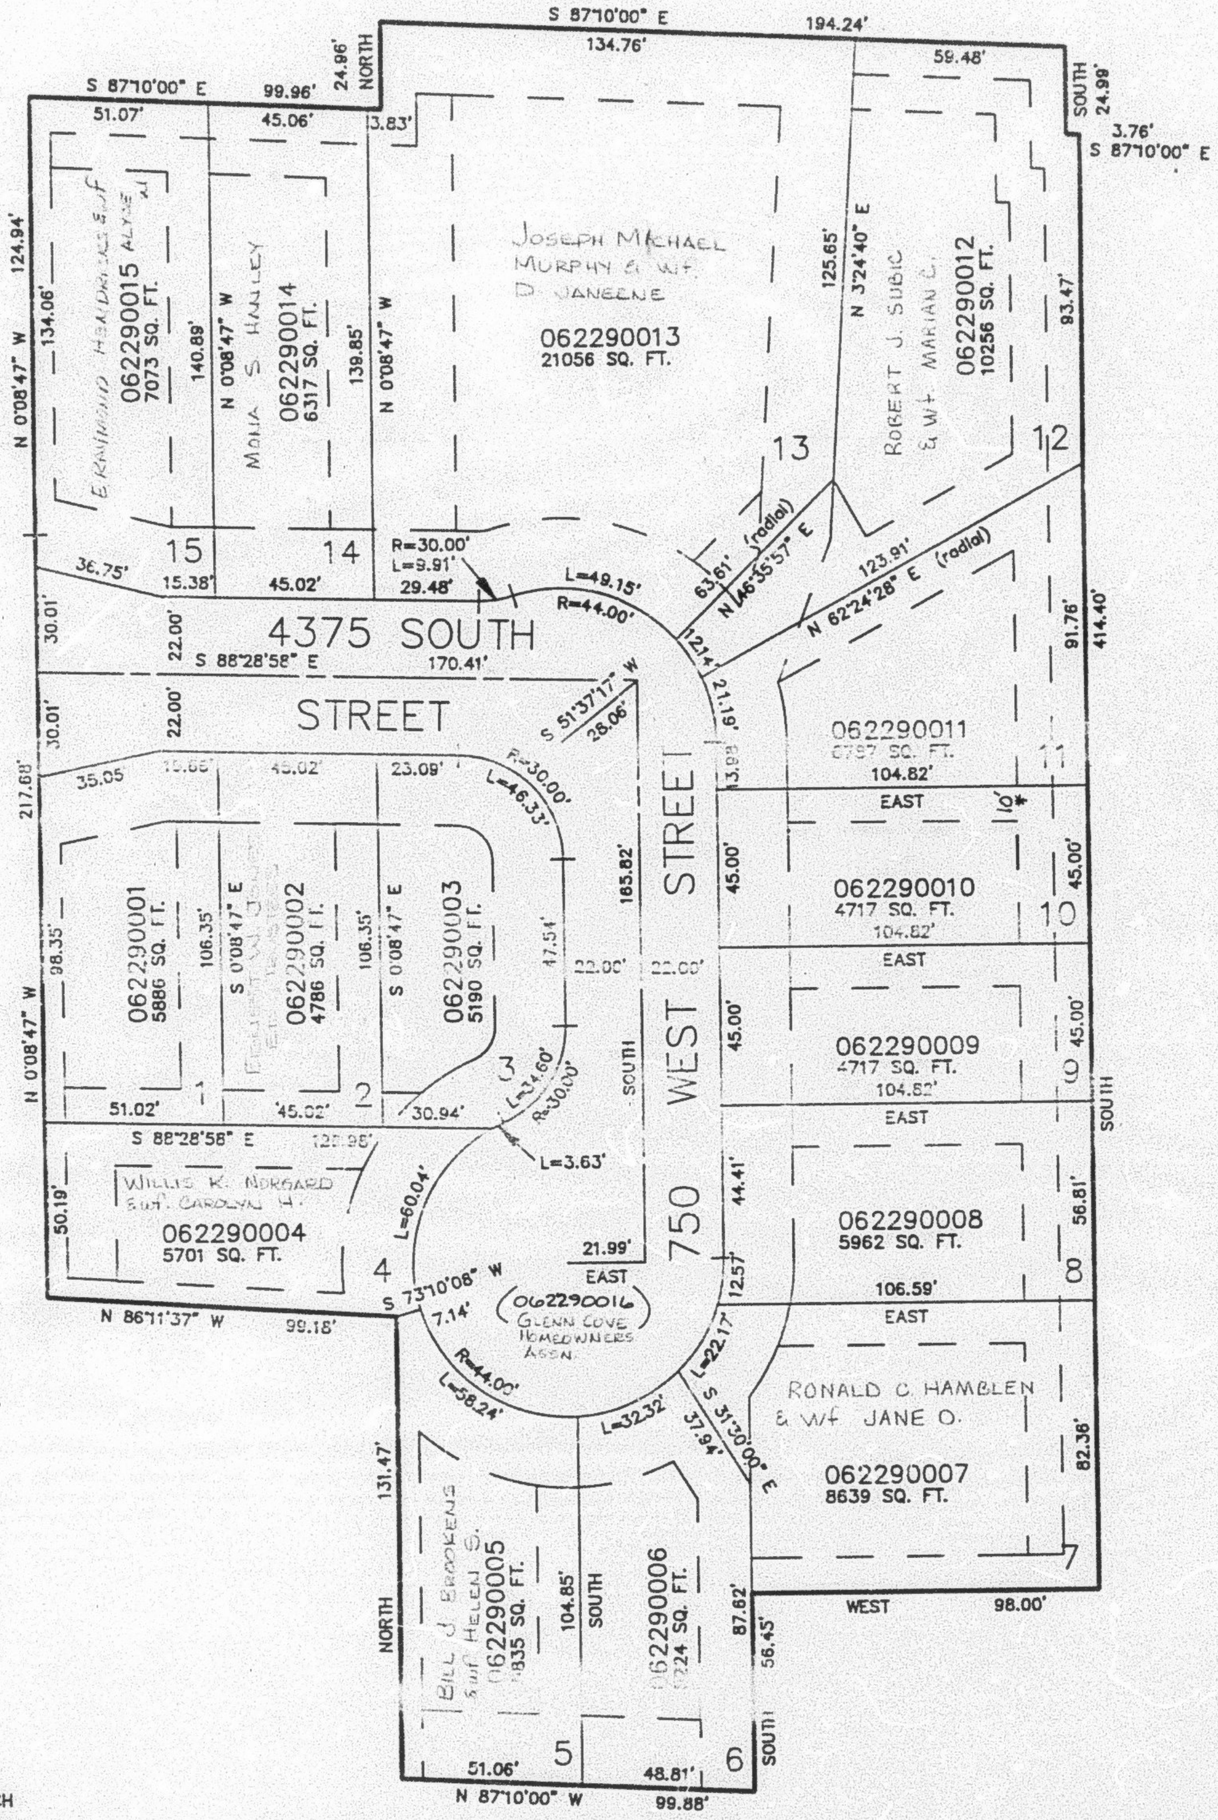

SEE PAGE 15-1

SEE PAGE 16-1

SEE PAGE 15-1

* SEE CORRECTION AFFT. BK 1786 PG. 2195 E# 1381717

10' UTILITY & DRAINAGE EASEMENTS EACH SIDE OF PROPERTY LINES AS INDICATED BY DASHED LINES EXCEPT AS OTHERWISE SHOWN.

FOR COMPLETE ENG DATA SEE ORIGINAL DEDICATION PLAT IN BOOK 39, PAGE 72 OF RECORDS.

JPS 4-95