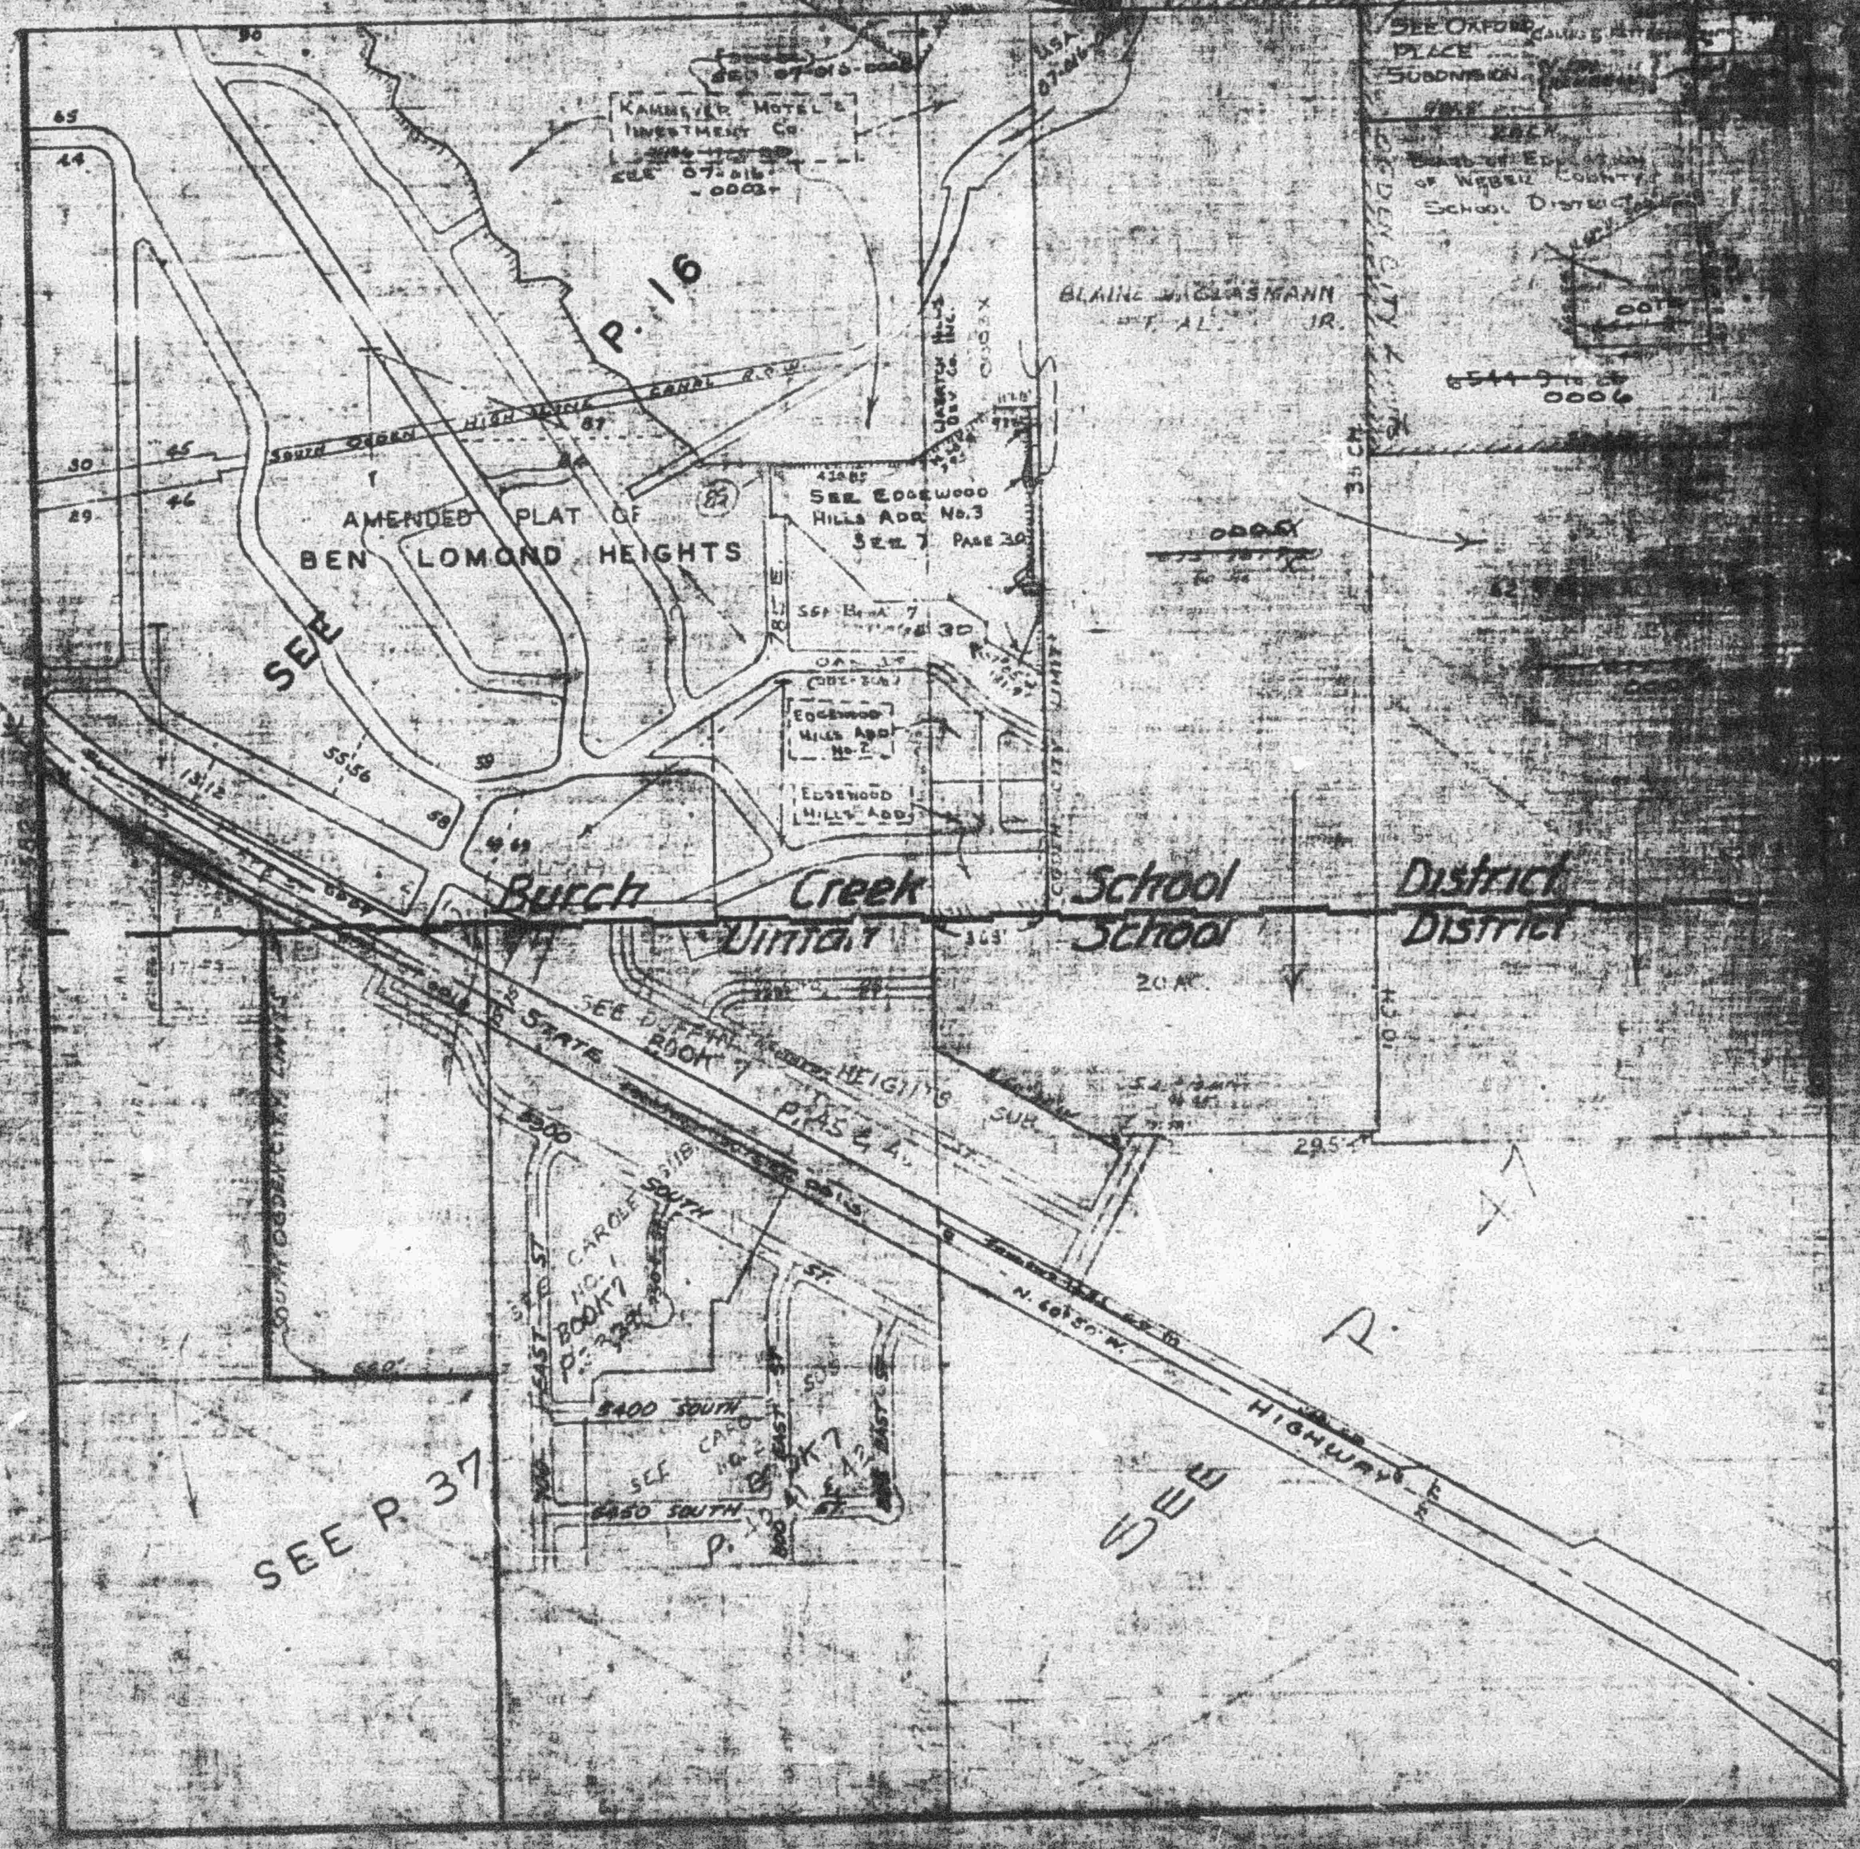
AMENDED PLAT OF
BEN LOMOND HEIGHTS
SEE P. 16
SEE P. 37
SOUTH OGDEN HIGH WAY CANAL R.O.W.
KAMMEYER MOTELS INVESTMENT CO.
BLAINE WILGESMANN ET. AL. JR.
SEE OXFORD PLACE SUBDIVISION
SEE EDGEWOOD HILLS ADD. No. 3
SEE EDGEWOOD HILLS ADD. No. 2
EDGEWOOD HILLS ADD.
Birch Creek School District
Uintah School District
SEE DUFFIN HEIGHTS SUB. BOOK 7 PAGES 4
SEE CAROLE SUB. NO. 1 BOOK 7
SEE CAROLE SUB. NO. 2 BOOK 7
5400 SOUTH
5450 SOUTH
HIGHWAY 89
N. 60°50' W.
20 AC.
295.7'