NE 1/4 OF

SECTION 16, T.5N., R.1W., S.L.B. & M.

TAXING UNITS: 23, 25, 27

IN OGDEN CITY, SOUTH OGDEN CITY & WEBER COUNTY SCALE 1" = 200'

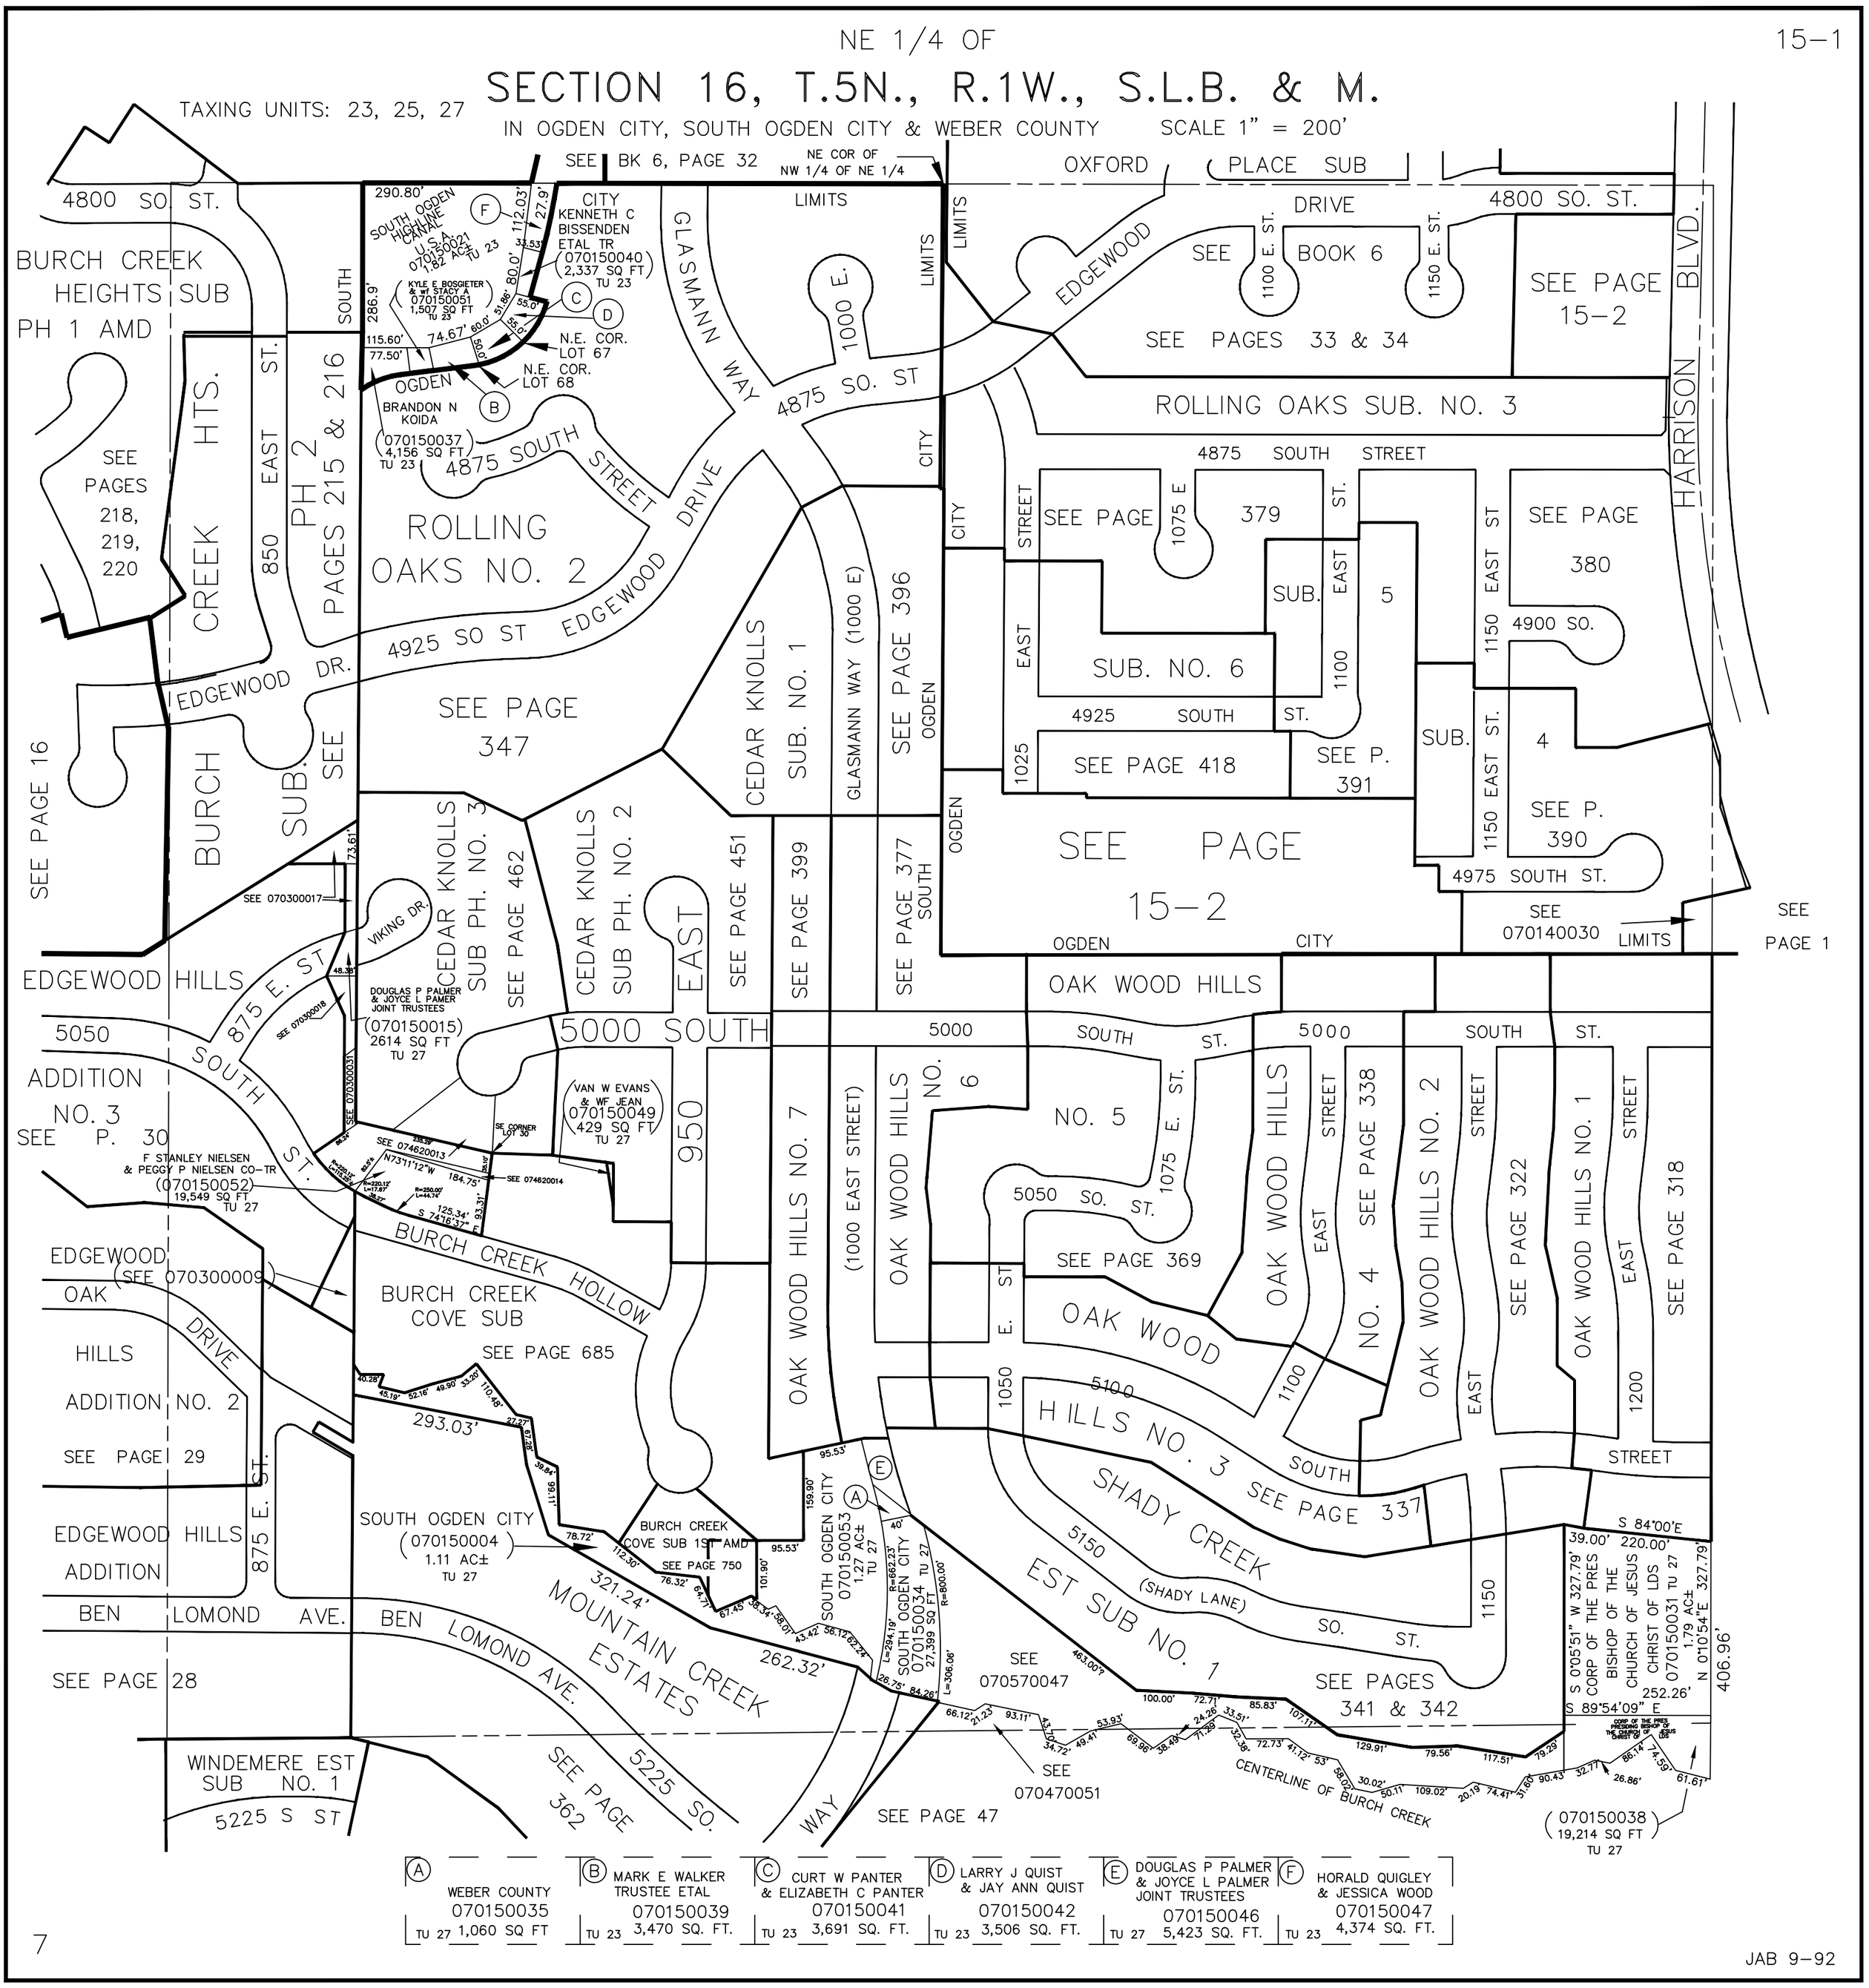

A	B	C	D	E	F
WEBER COUNTY	MARK E WALKER TRUSTEE ETAL	CURT W PANTER & ELIZABETH C PANTER	LARRY J QUIST & JAY ANN QUIST	DOUGLAS P PALMER & JOYCE L PALMER JOINT TRUSTEES	HORALD QUIGLEY & JESSICA WOOD
070150035	070150039	070150041	070150042	070150046	070150047
TU 27 1,060 SQ FT	TU 23 3,470 SQ. FT.	TU 23 3,691 SQ. FT.	TU 23 3,506 SQ. FT.	TU 27 5,423 SQ. FT.	TU 23 4,374 SQ. FT.

JAB 9–92