PART OF N.W. 1/4 OF SECTION 22, T.5N., R.1W., S.L.B.&M.

MAIN POINT SOUTH SUBDIVISION

LOTS 2 TO 27

TAXING UNIT: 27 IN SOUTH OGDEN CITY PREFIX: 07-111

SCALE 1"-60'

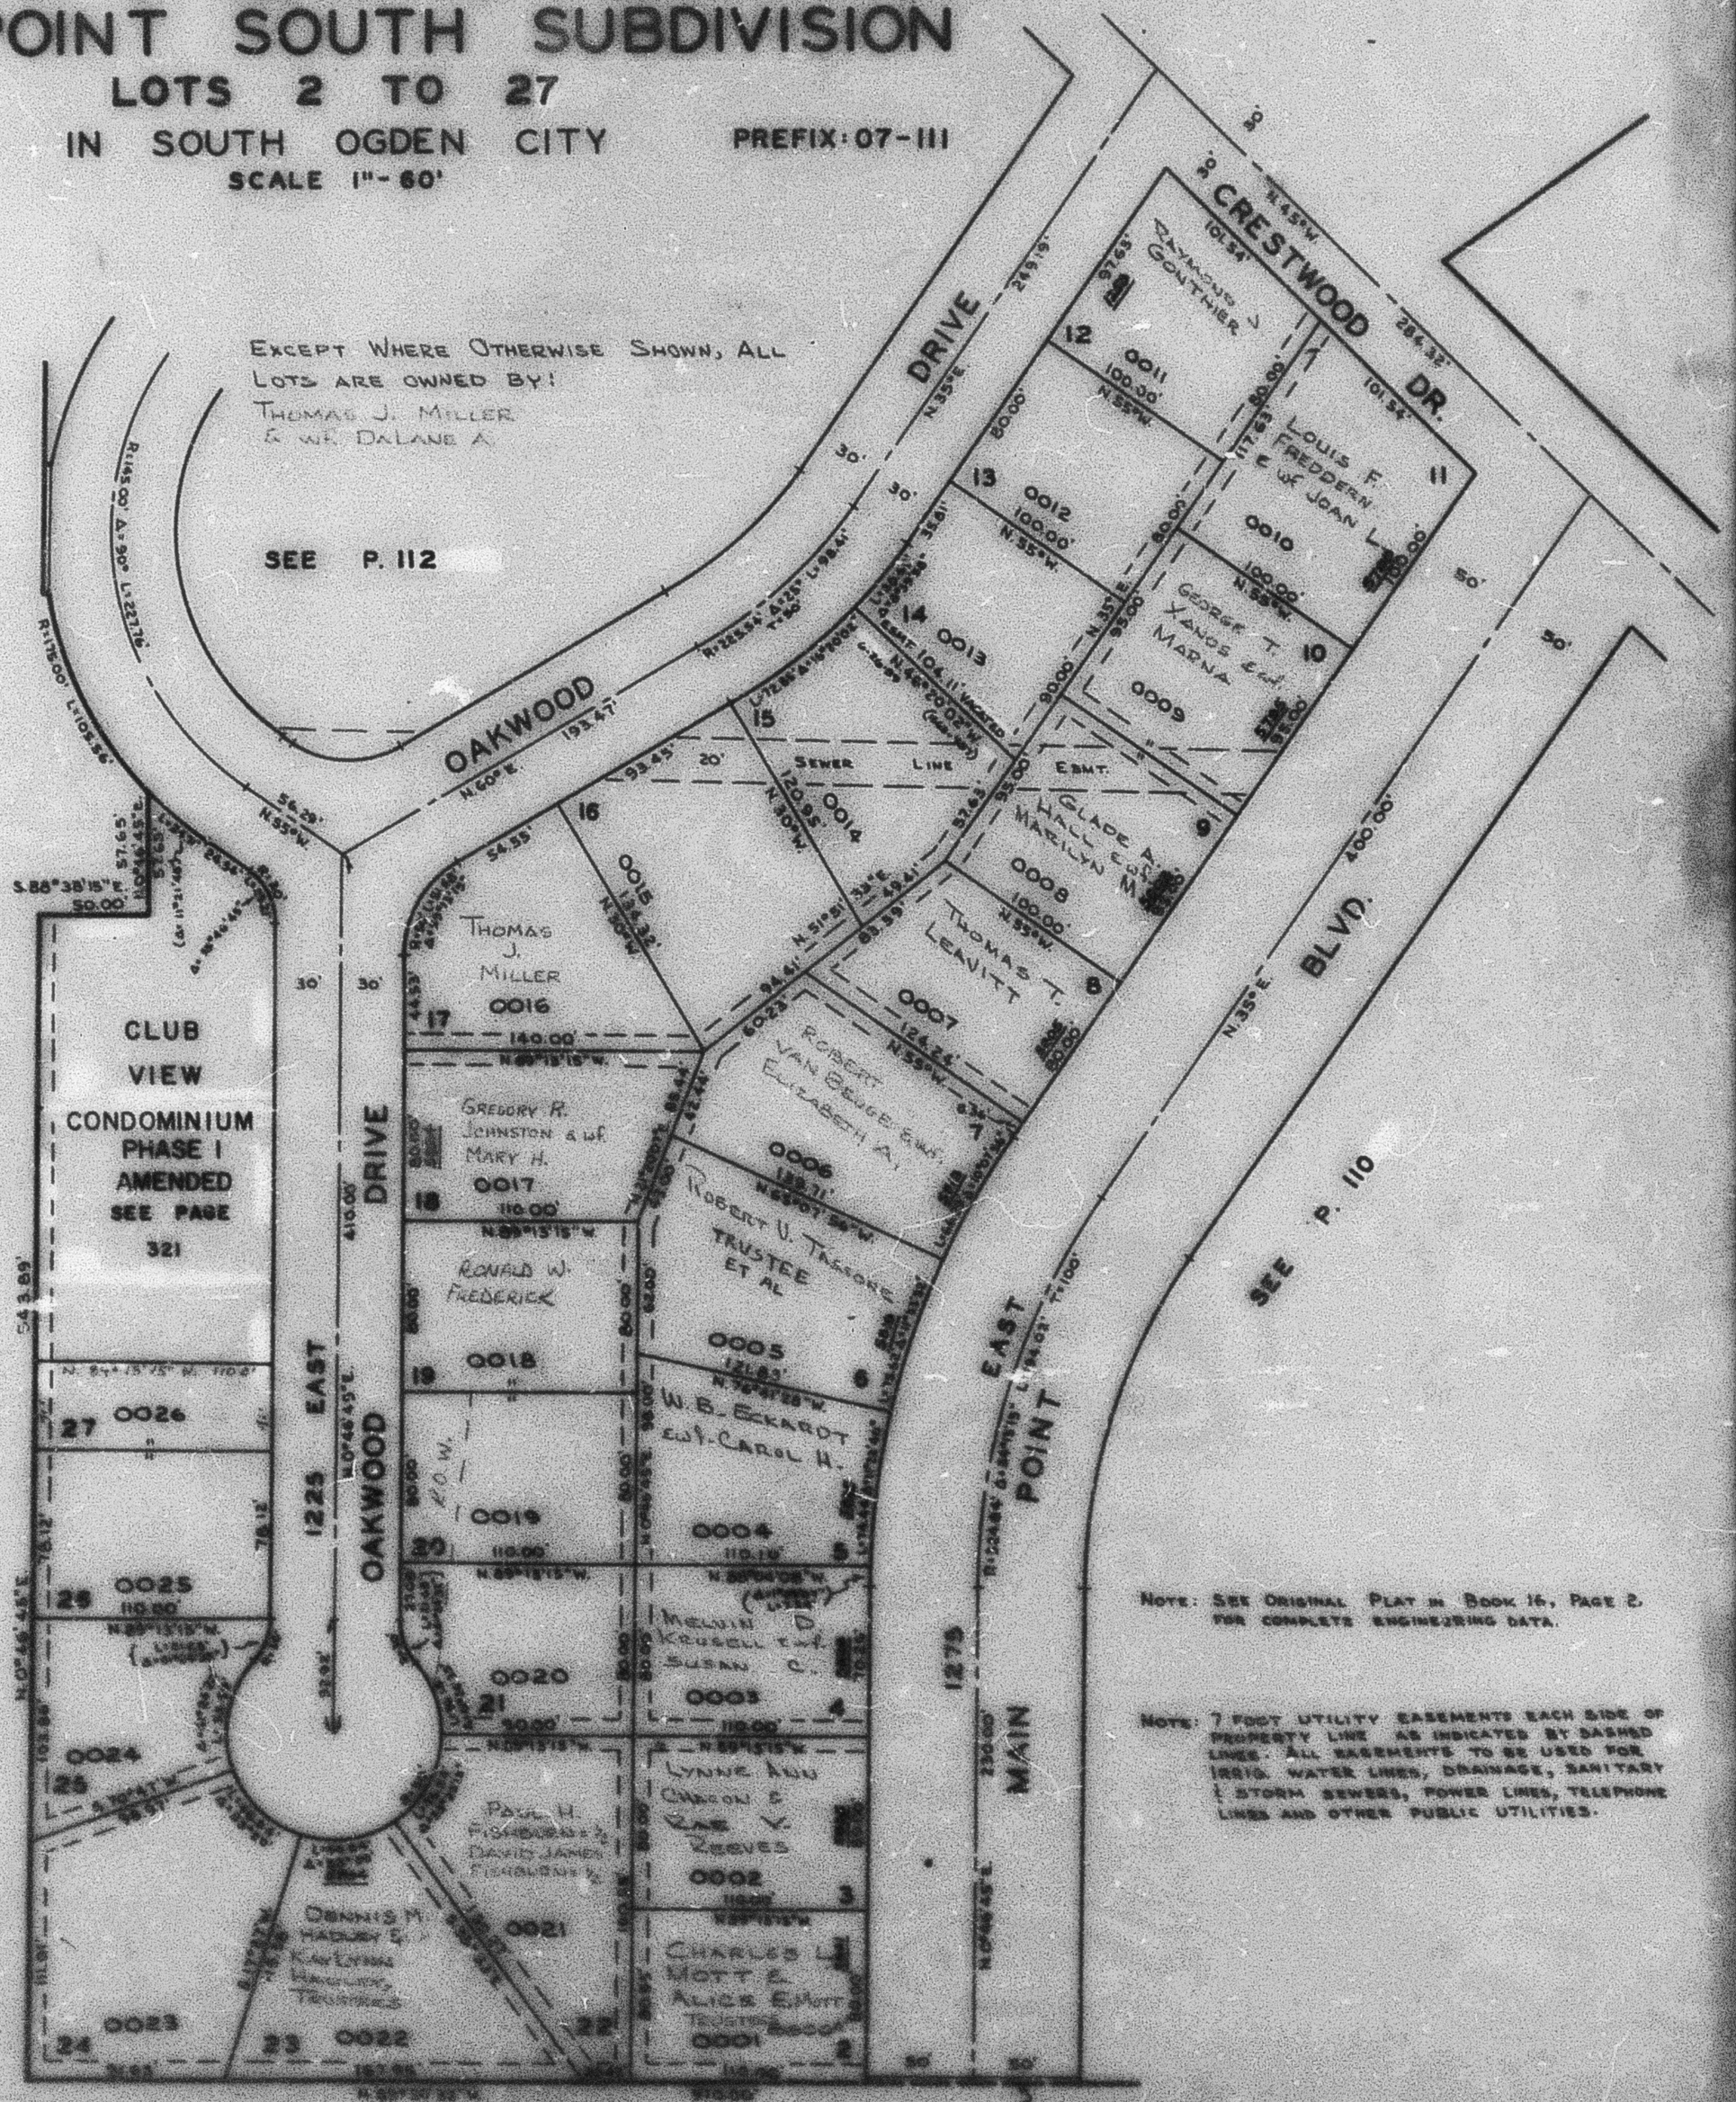
EXCEPT WHERE OTHERWISE SHOWN, ALL LOTS ARE OWNED BY:
THOMAS J. MILLER & WF. DALANE A.
SEE P. 112
OAKWOOD DRIVE
CRESTWOOD DR.
MAIN POINT EAST BLVD.
1225 EAST OAKWOOD
1275 EAST MAIN POINT
CLUB VIEW CONDOMINIUM PHASE I AMENDED
SEE PAGE 321
SEE PAGE 80
SEE P. 110
SEE PAGE 85
SEWER LINE EASMT.
THOMAS J. MILLER 0016
GREGORY R. JOHNSTON & WF. MARY H. 0017
RONALD W. FREDERICK 0018
0019
0020
0021
0022
0023
0024
0025
0026
ROBERT VAN BEUGE & WF. ELIZABETH A. 0006
ROBERT U. TAGGART TRUSTEE ET AL 0005
W.B. ECKARDT & WF. CAROL H. 0004
MELVIN D. KRUSELL & WF. SUSAN C. 0003
LYNNE ANN CARSON & GAE V. REEVES 0002
CHARLES L. MOTT & ALICE ELLIOTT TRUSTEES 0001
THOMAS T. LEAVITT 0007
GLADE A. HALL & WF. MARILYN M. 0008
GEORGE T. XANOS & WF. MARNA 0009
0010
LOUIS F. FREDDERN & WF. JOAN L.
RAYMOND J. GONTHIER 0011
0012
0013
0014
0015
DENNIS M. HADLEY & WF. KAY LYNN HADLEY TRUSTEES
PAUL H. FISHBURN & WF. DAVID JAMES FISHBURN
N.45°W.
N.35°E.
N.55°W.
S.88°38'15"E. 50.00'
R=145.00' Δ=90° L=227.78'
R=175.00' L=105.56'
N.60°E. 193.47'
N.55°W. 54.29'
N.89°13'15"W. 140.00'
N.89°13'15"W. 110.00'
N.89°13'15"W. 110.00'
N.89°13'15"W. 110