PART OF E. 1/2 SEC. 17, T.5N., R.1W., S.L.B.&M.

SOUTHRIDGE SUBDIVISION NO. 4

LOTS 65-69, 88-93

TAXING UNIT: 24

PREFIX: 07-117

WASHINGTON TERRACE CITY

SCALE 1"=50'

EXCEPT WHERE OTHERWISE SHOWN,
ALL LOTS ARE OWNED BY:
WASATCH HILLS DEVELOPMENT CO.

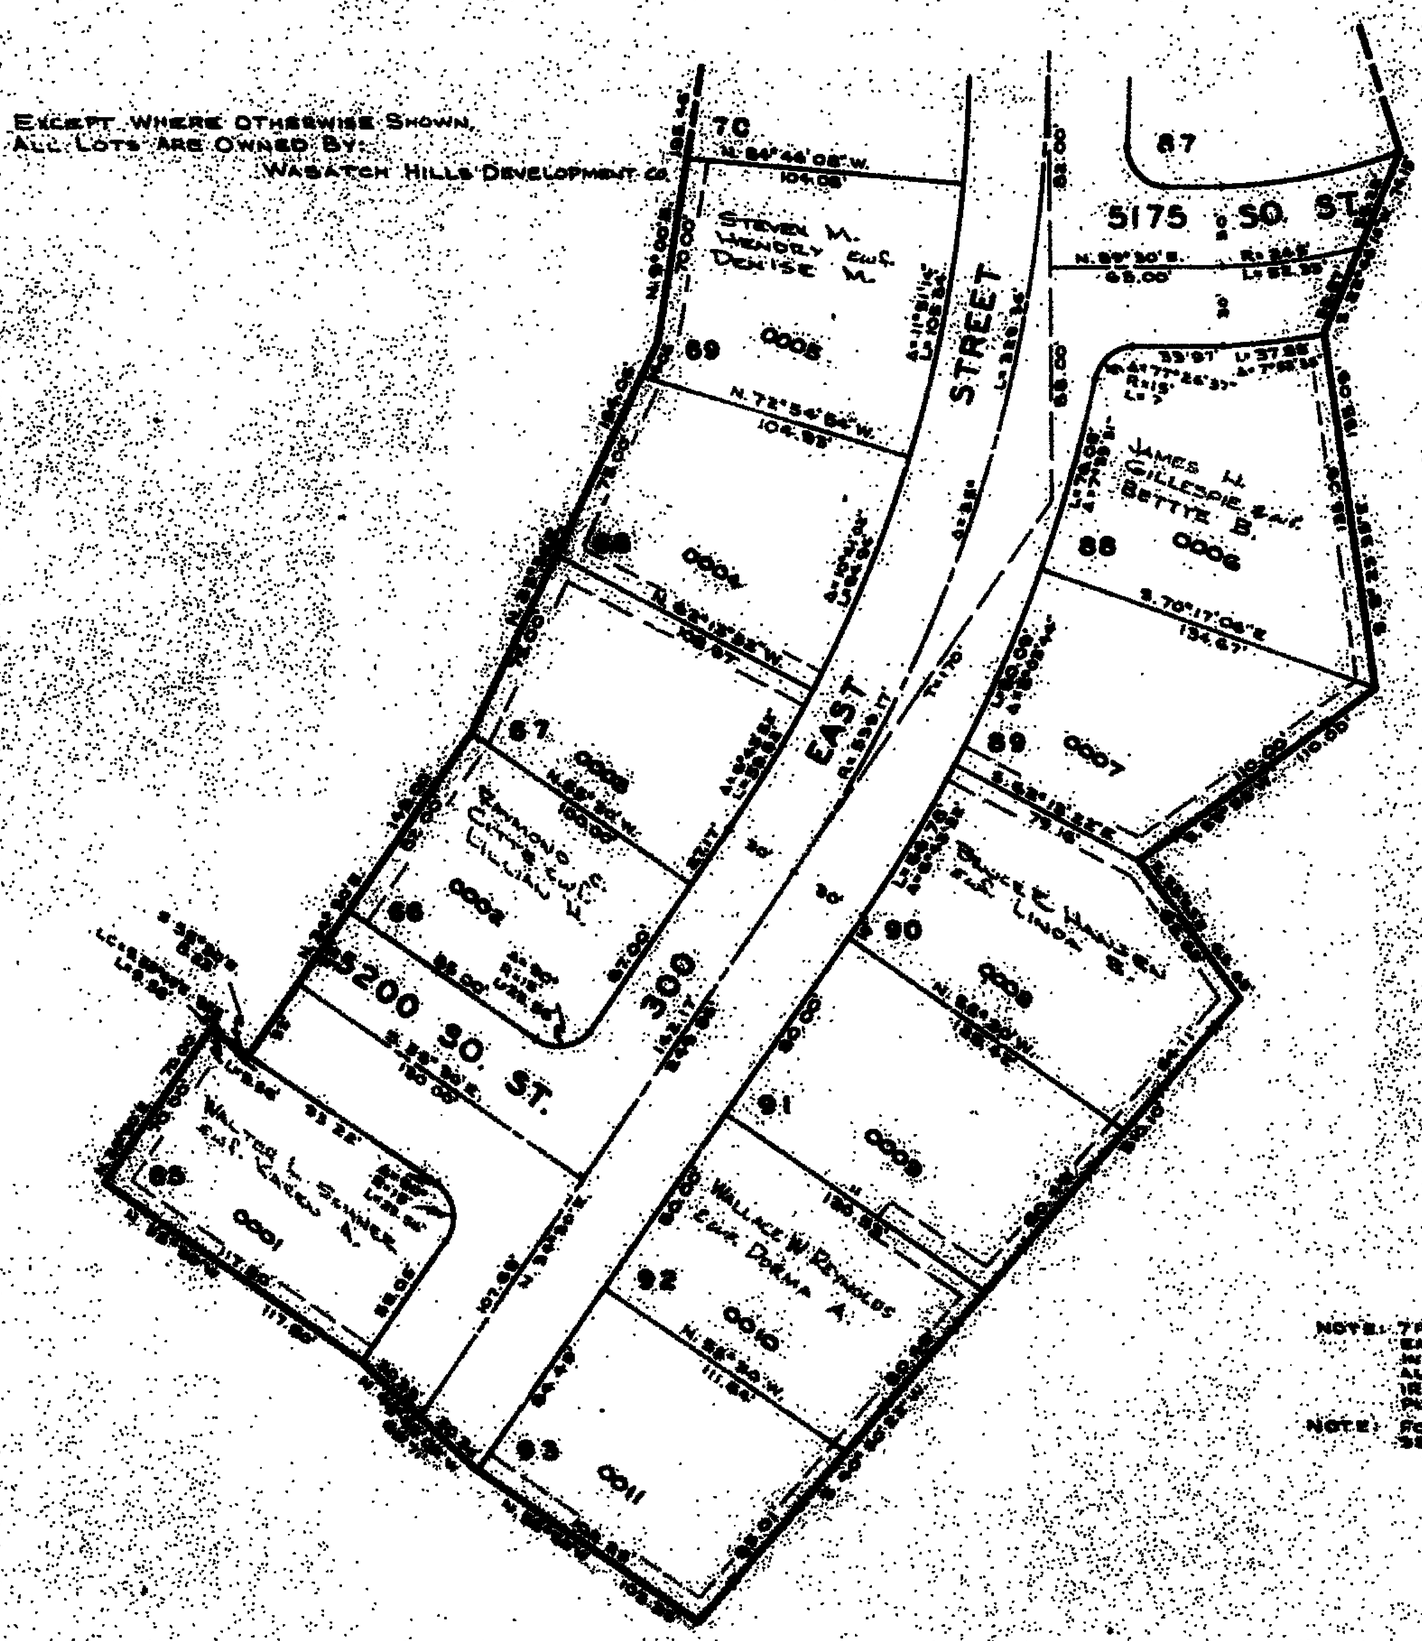

NOTE: 7FT. UTILITY & DRAINAGE EASEMENTS EACH SIDE OF PROPERTY LINE AS INDICATED BY DASHED LINES. ALL EASEMENTS TO BE USED FOR IRRIGATION, DRAINAGE AND UTILITY PURPOSES.

NOTE: FOR COMPLETE ENGINEERING DATA SEE BOOK 16 OF PLATS, PAGE 15.

7