PART OF N.E. 1/4 OF SEC. 22, T.5 N., R.1 W., S.L.B. & M.

# YORKSHIRE MEADOWS SUBDIVISION

## PHASE 2B

## LOTS 224 – 237

IN SOUTH OGDEN CITY

SCALE 1" = 30'

TAXING UNIT: 75

PREFIX: 07-146




FOR COMPLETE ENG. DATA SEE ORIG. DED. PLAT IN BOOK 17, PAGE 19

7' PUBLIC UTILITY & DRAINAGE EASEMENTS AT REAR OF LOTS AS INDICATED BY DASHED LINES

5' PUBLIC UTILITY EASEMENTS ON FRONT OF LOT LINE AS INDICATED BY DASHED LINES

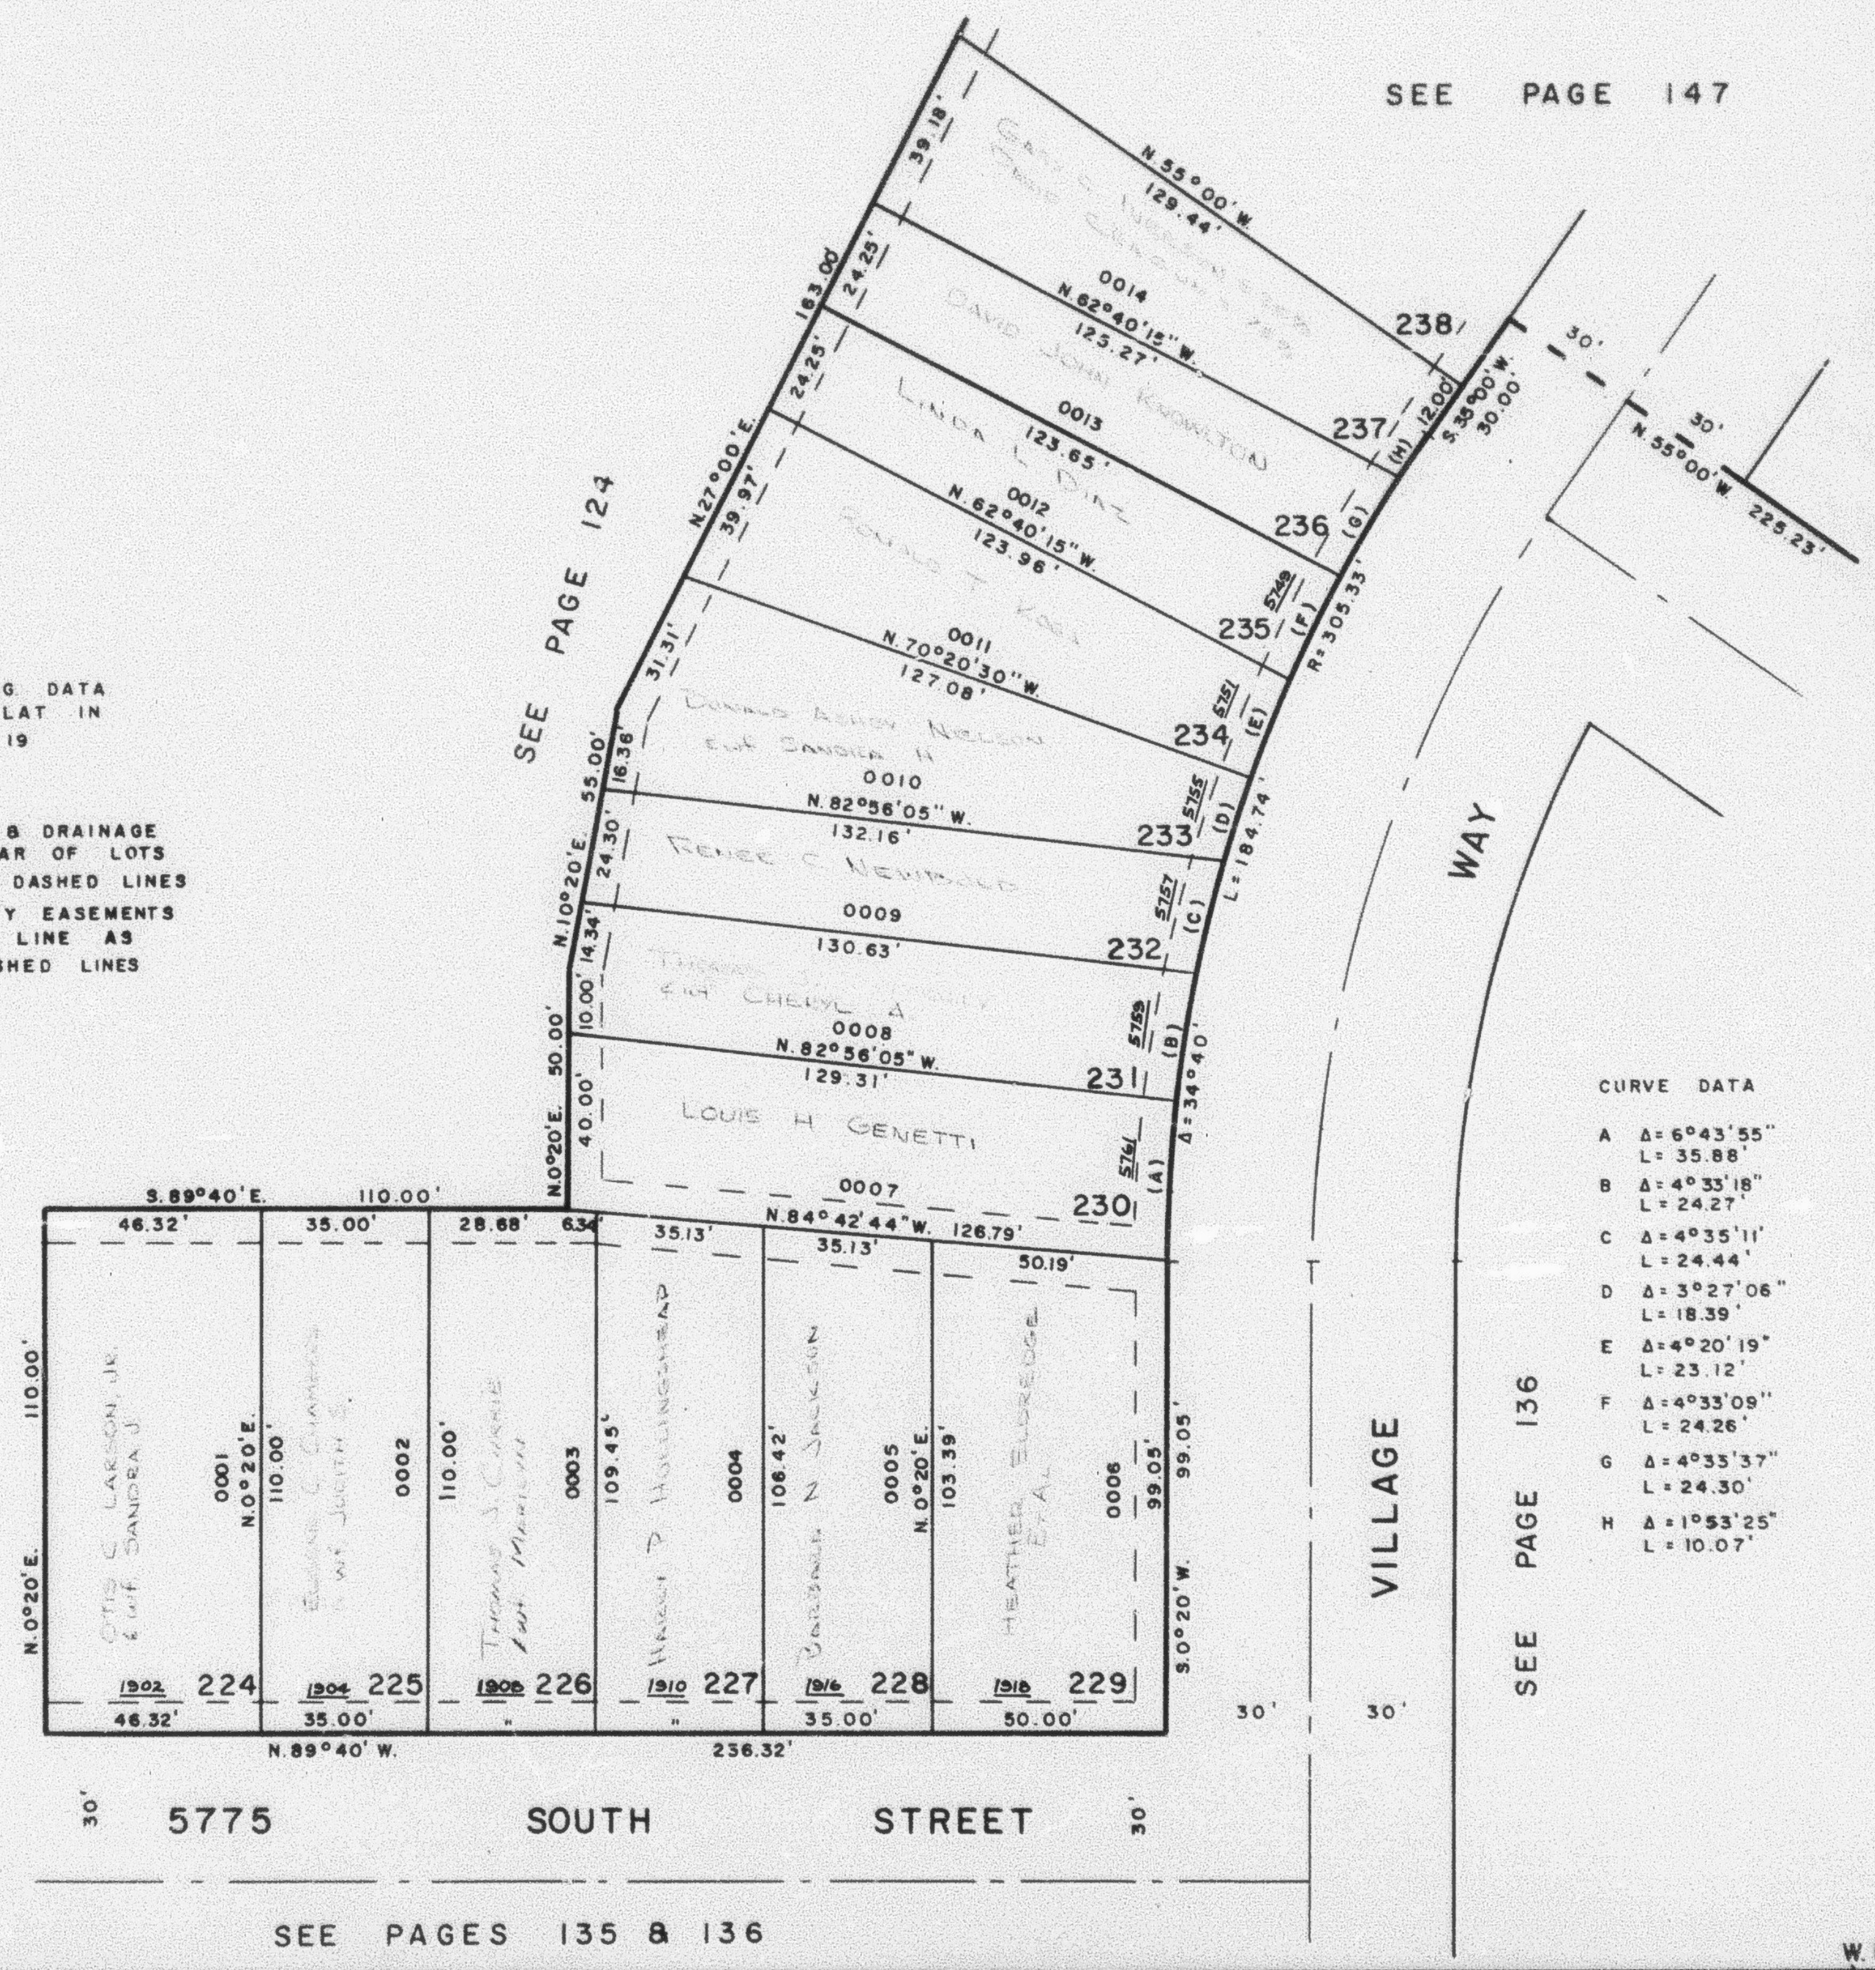

W.F.J. 1-72