PART OF S.W. 1/4 OF SEC. 24, T. 5N., R. 1 W., S.L.B. & M.

EASTWOOD SUBDIVISION NO. 8

AMENDED PLAT

IN WEBER COUNTY

SCALE 1" = 60'

TAXING UNIT: 54

PREFIX: 07-160

EXCEPT WHERE OTHERWISE SHOWN ALL LOTS OWNED BY: EASTWOOD REAL ESTATE CO. (EASTWOOD REAL ESTATE CO, INC.)

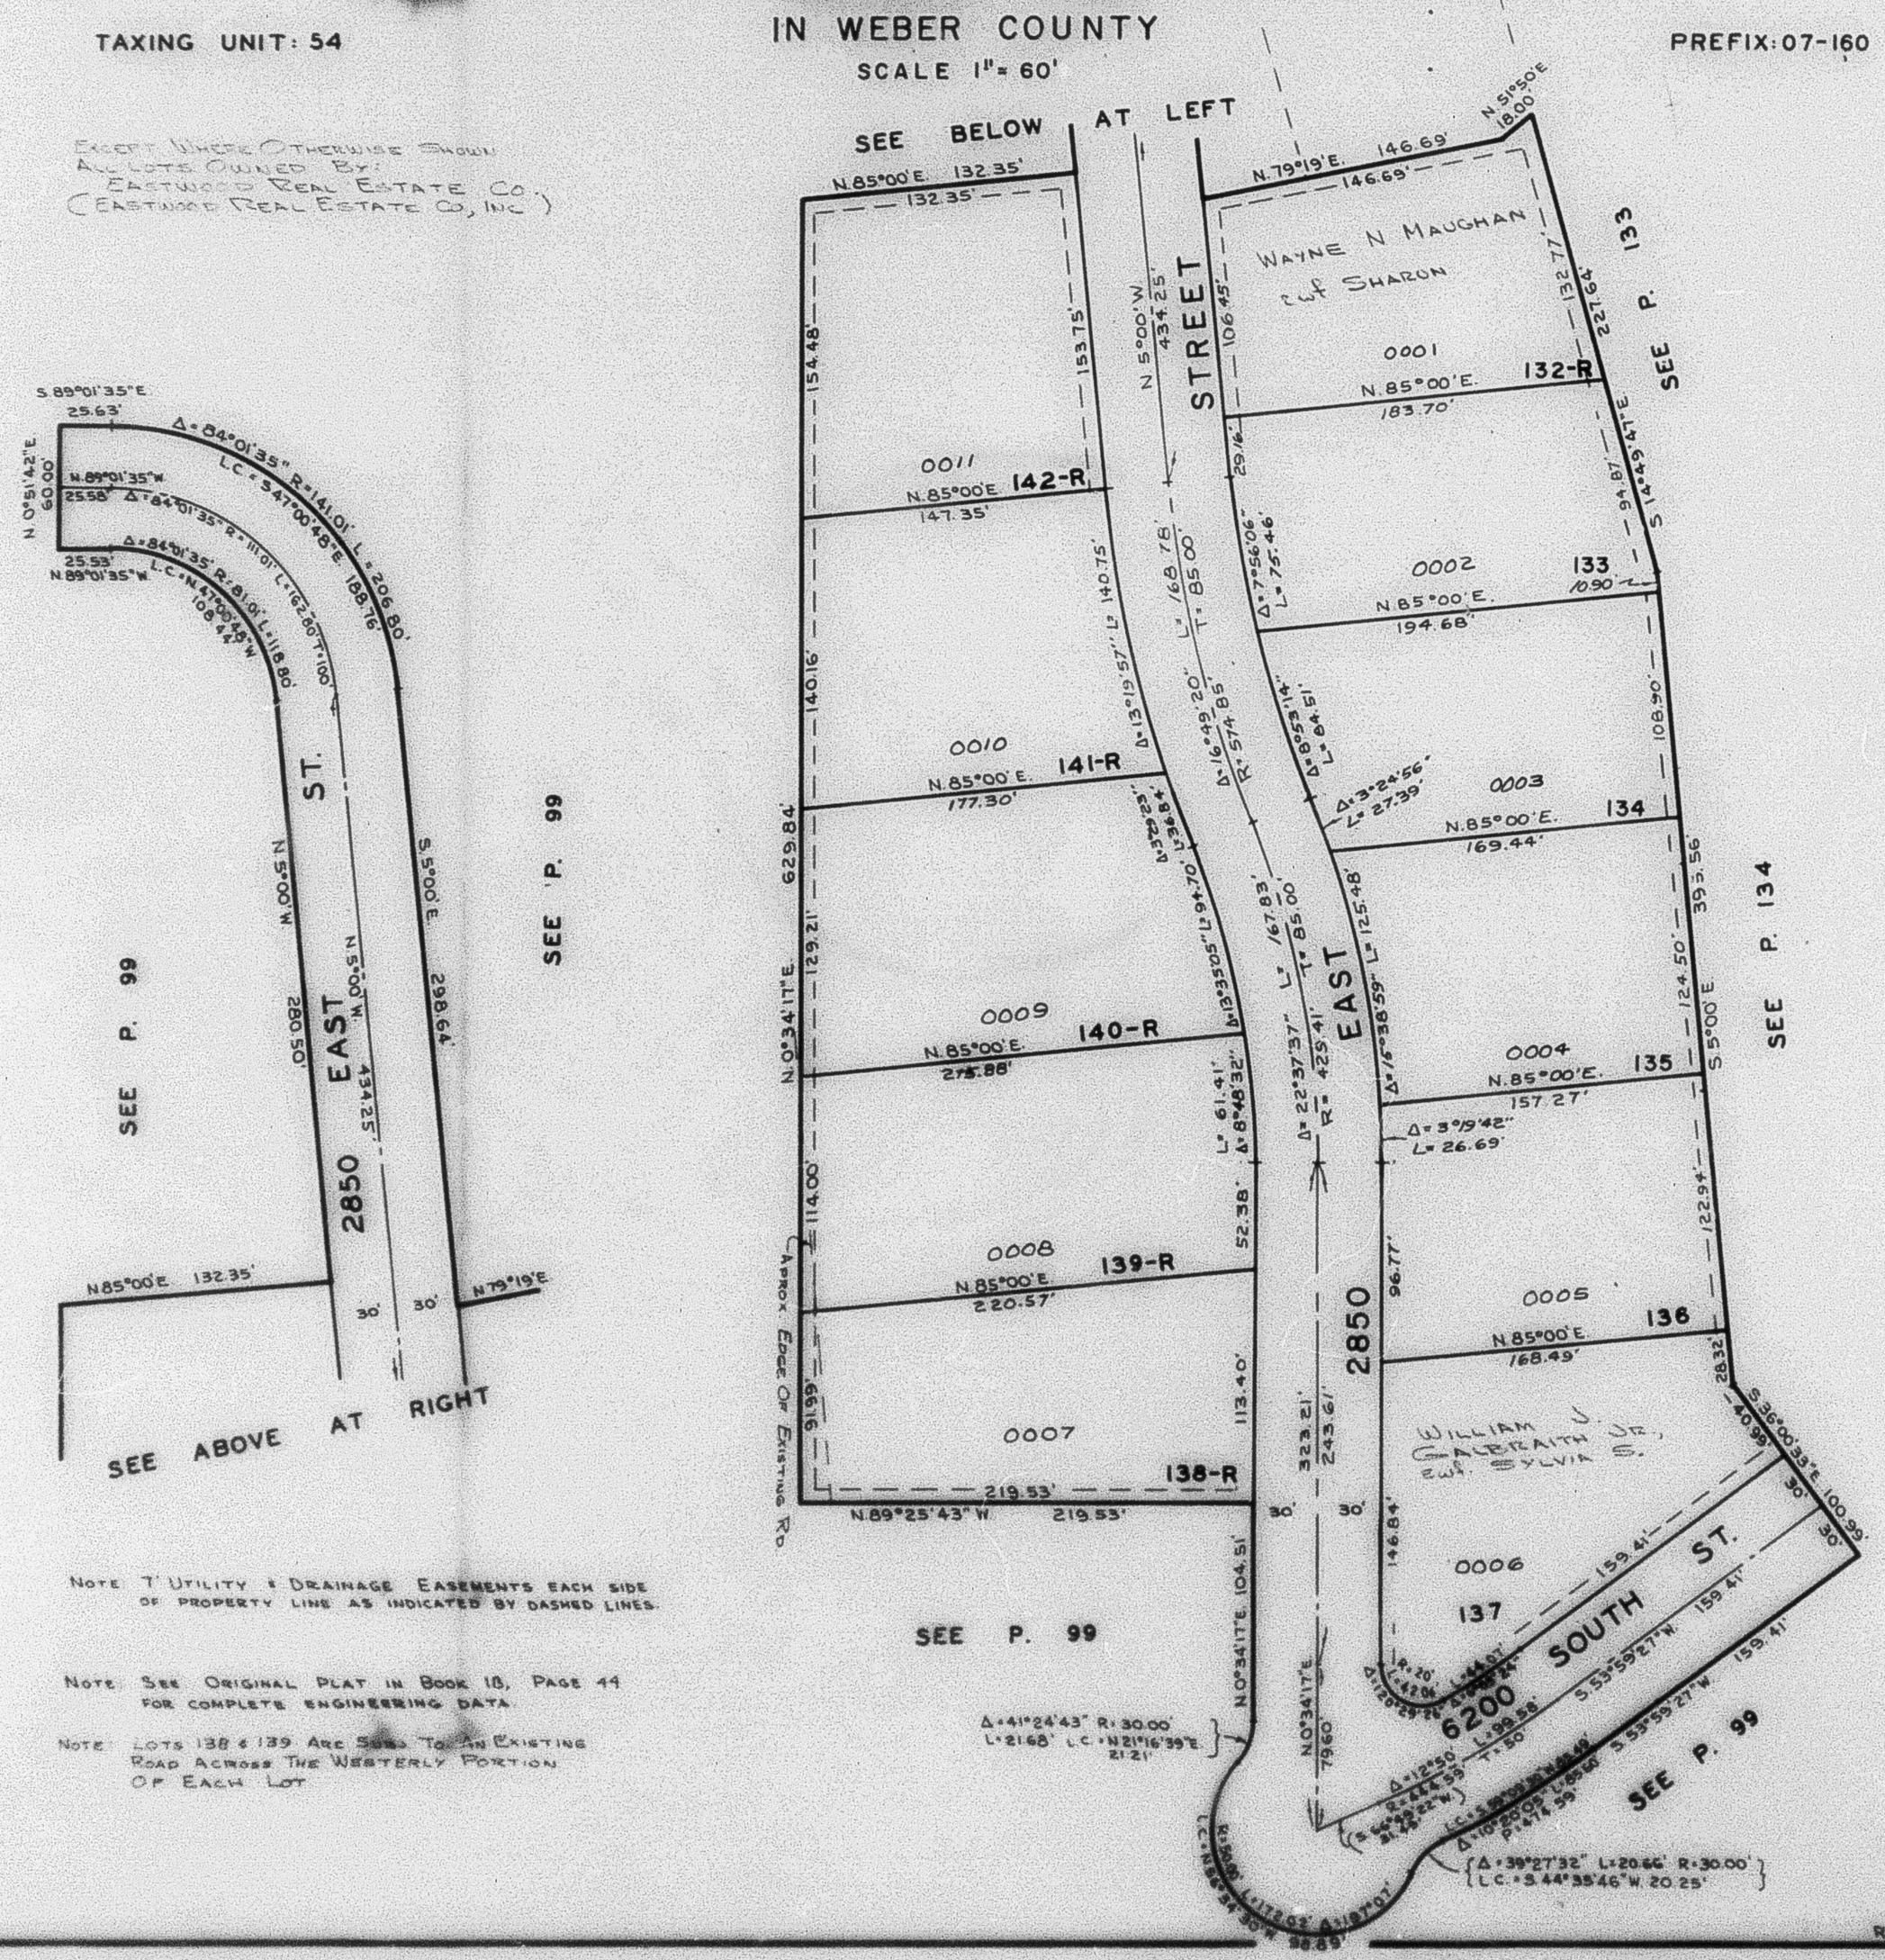

NOTE 7' UTILITY & DRAINAGE EASEMENTS EACH SIDE OF PROPERTY LINE AS INDICATED BY DASHED LINES.

NOTE SEE ORIGINAL PLAT IN BOOK 18, PAGE 44 FOR COMPLETE ENGINEERING DATA.

NOTE LOTS 138 & 139 ARE SUBJ. TO AN EXISTING ROAD ACROSS THE WESTERLY PORTION OF EACH LOT

R.B. 10-73