

PART OF E. 1/2 OF SEC. 27, T. 5 N., R. 1 W., S. 1 B. 8 M. MOUNTAIN VALLEY RANCHETTES

164

TAXING UNIT 55

IN TOWN OF UINTAH AMENDED PLAT
PHASE I LOTS 6-16
SCALE 1" = 50'

PREFIX 07-164

SEE PAGE 163

SEE PAGE
105

SEE PAGE
102-3


SEE PAGE 243

SEE PAGE
103

FOR COMPLETE ENG. DATA
SEE ORIG. DED. PLAT
IN BOOK 18, PAGE 50

TEMPORARY TURN AROUND

$\Delta = 286^{\circ}12'01''$
 $R = 50'$
 $L = 249.76'$

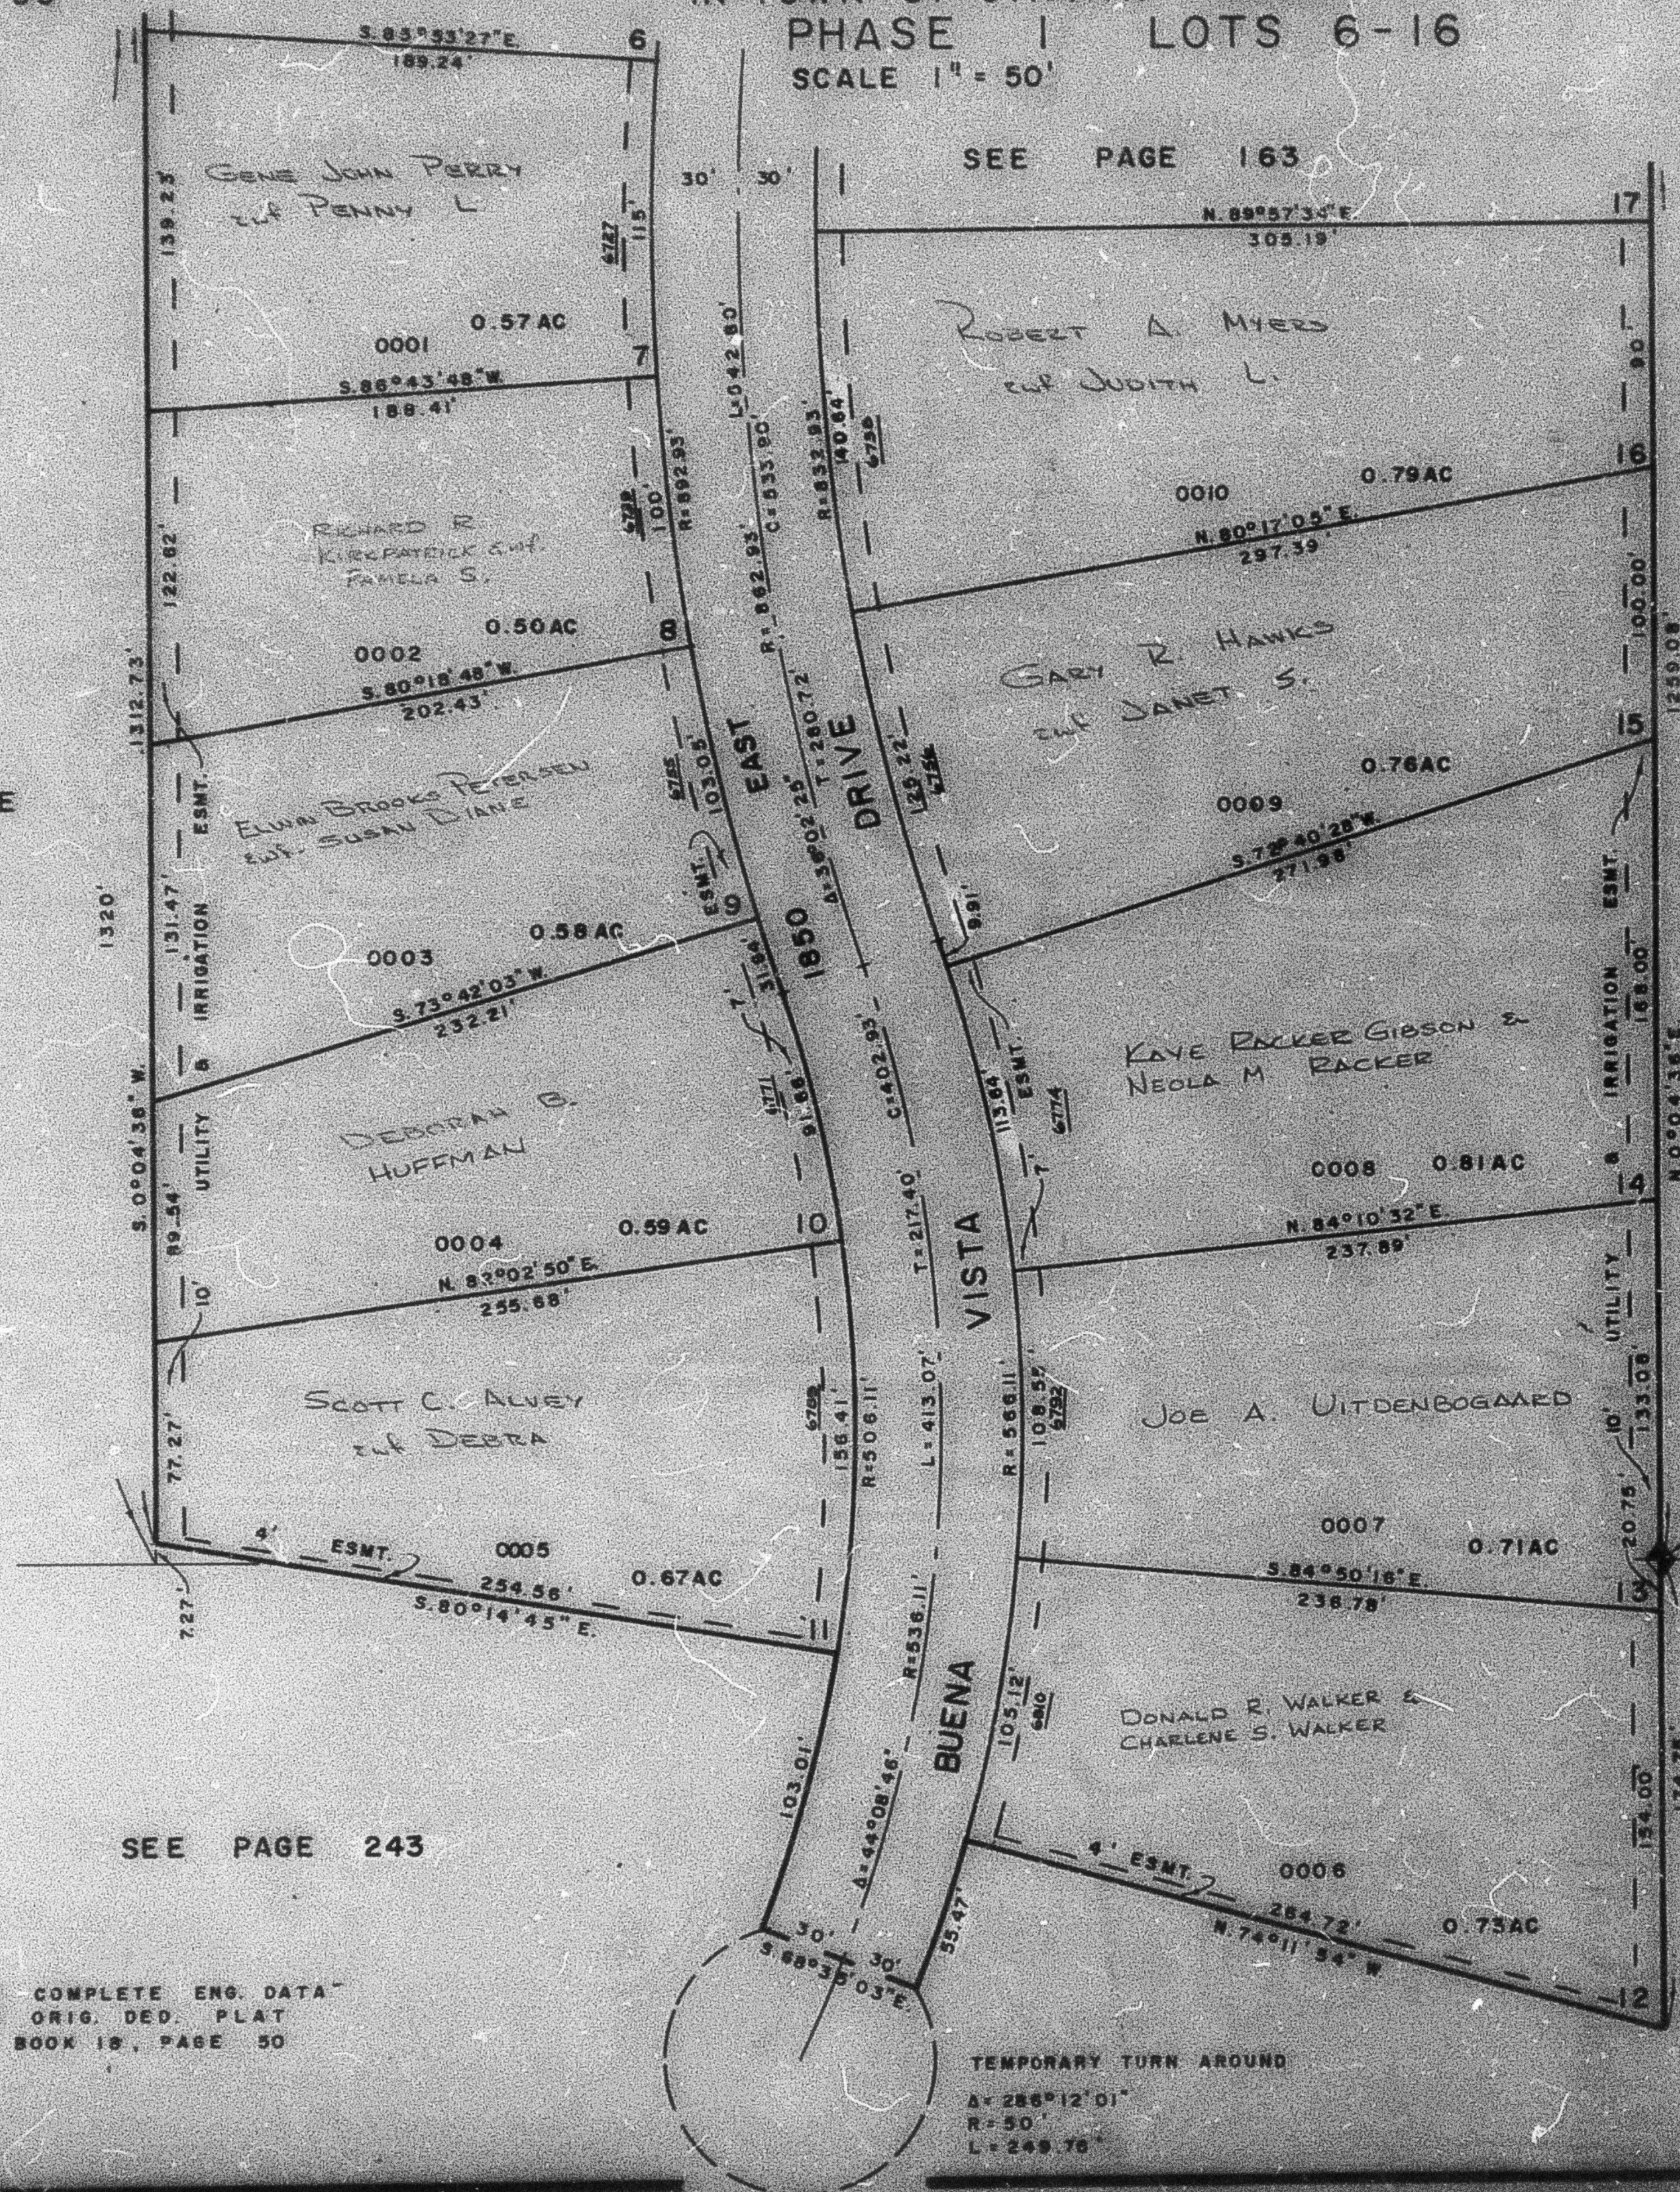

EAST 1/4 COR.
SEC. 27