PART OF SECTIONS 6 & 21, T.5N., R.1W., S.L.B. & M. 167

EMERALD HILLS SUBDIVISION, PLAT NO. 2, PHASE 1

LOTS 1–7, 17–24 & 35

IN SOUTH OGDEN CITY

SCALE 1"=50'

TAXING UNIT: 27

SEE PAGE 47

SEE PAGE 37

SEE PAGE 80

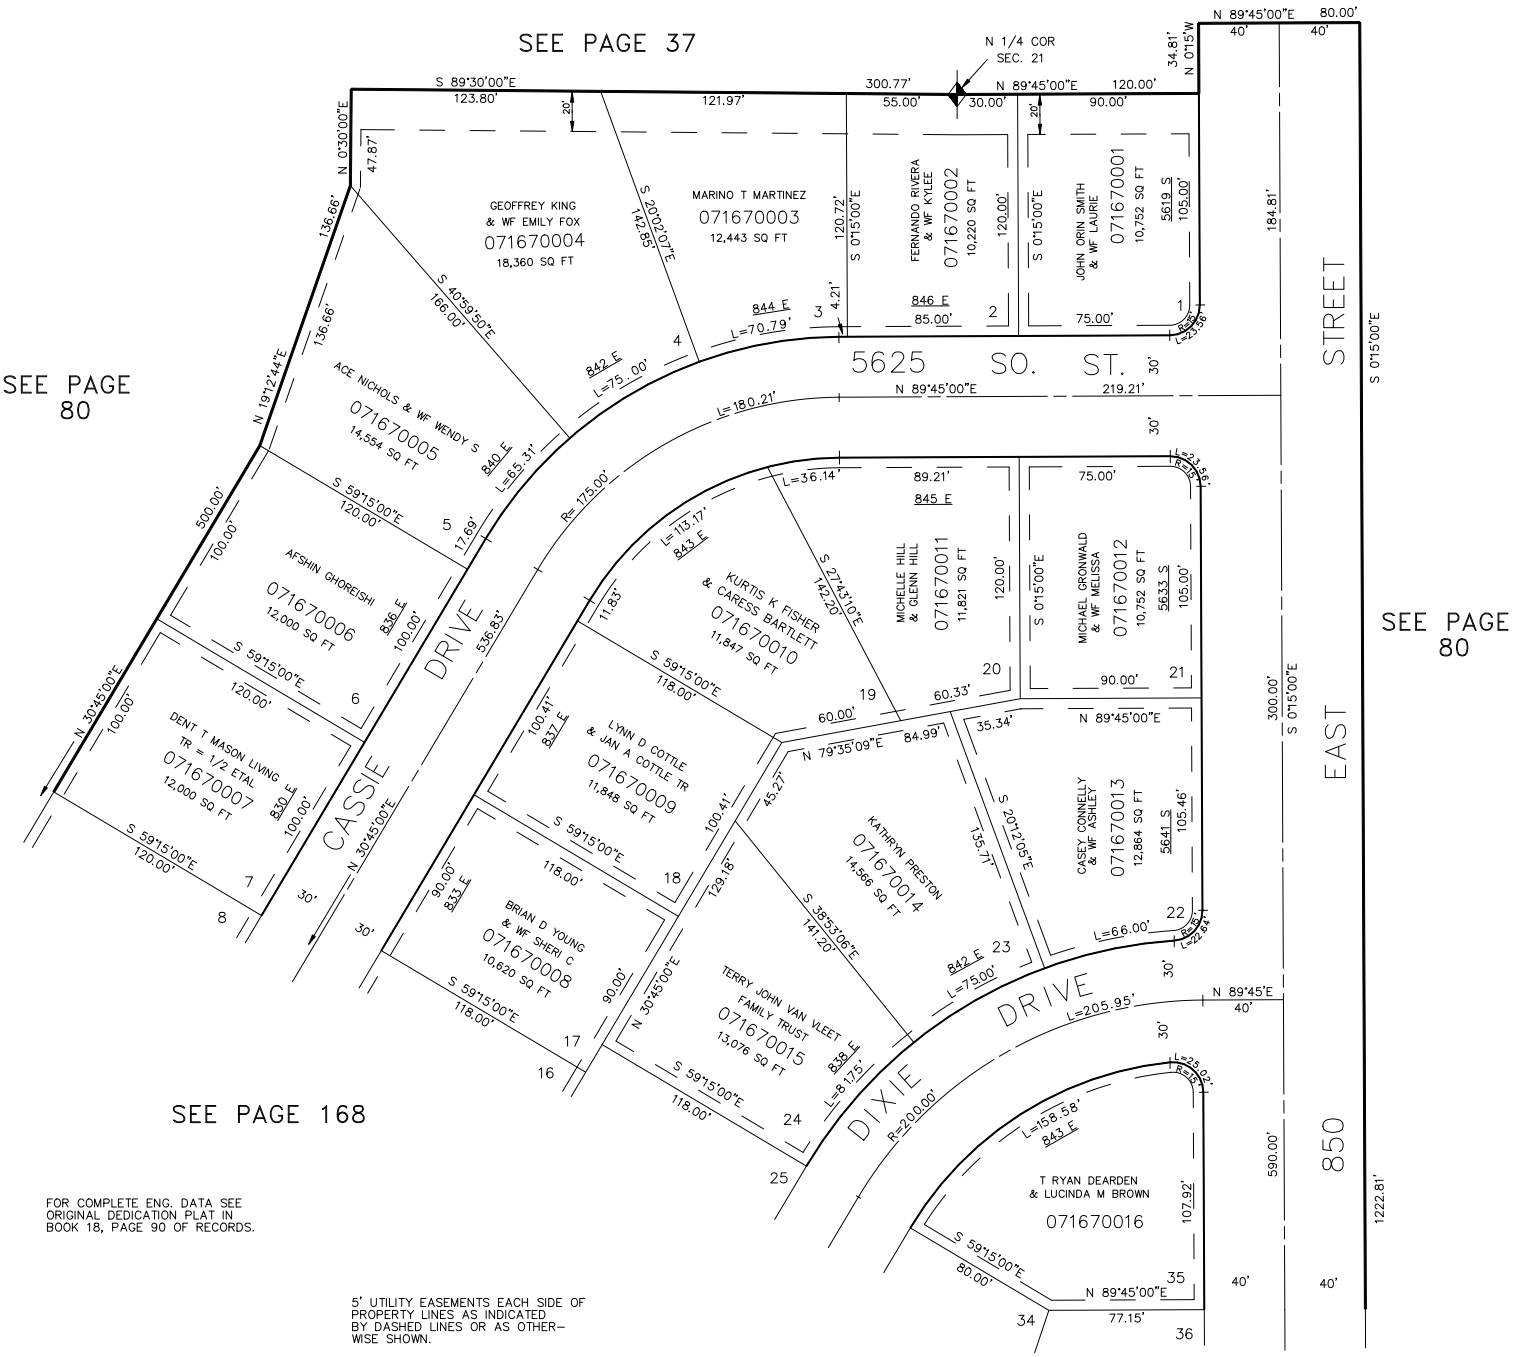

SEE PAGE 168

SEE PAGE 169

FOR COMPLETE ENG. DATA SEE ORIGINAL DEDICATION PLAT IN BOOK 18, PAGE 90 OF RECORDS.

5' UTILITY EASEMENTS EACH SIDE OF PROPERTY LINES AS INDICATED BY DASHED LINES OR AS OTHER-WISE SHOWN.

FOR TAX PURPOSES ONLY

L.D.F. 9-87