RIDGEMONT

A PLANNED RESIDENTIAL UNIT DEVELOPMENT

PHASE I

TAXING UNIT · 24

IN WASHINGTON TERRACE CITY

SCALE 1" = 50'

PREFIX · 07-244
PAGE 245 OMITTED

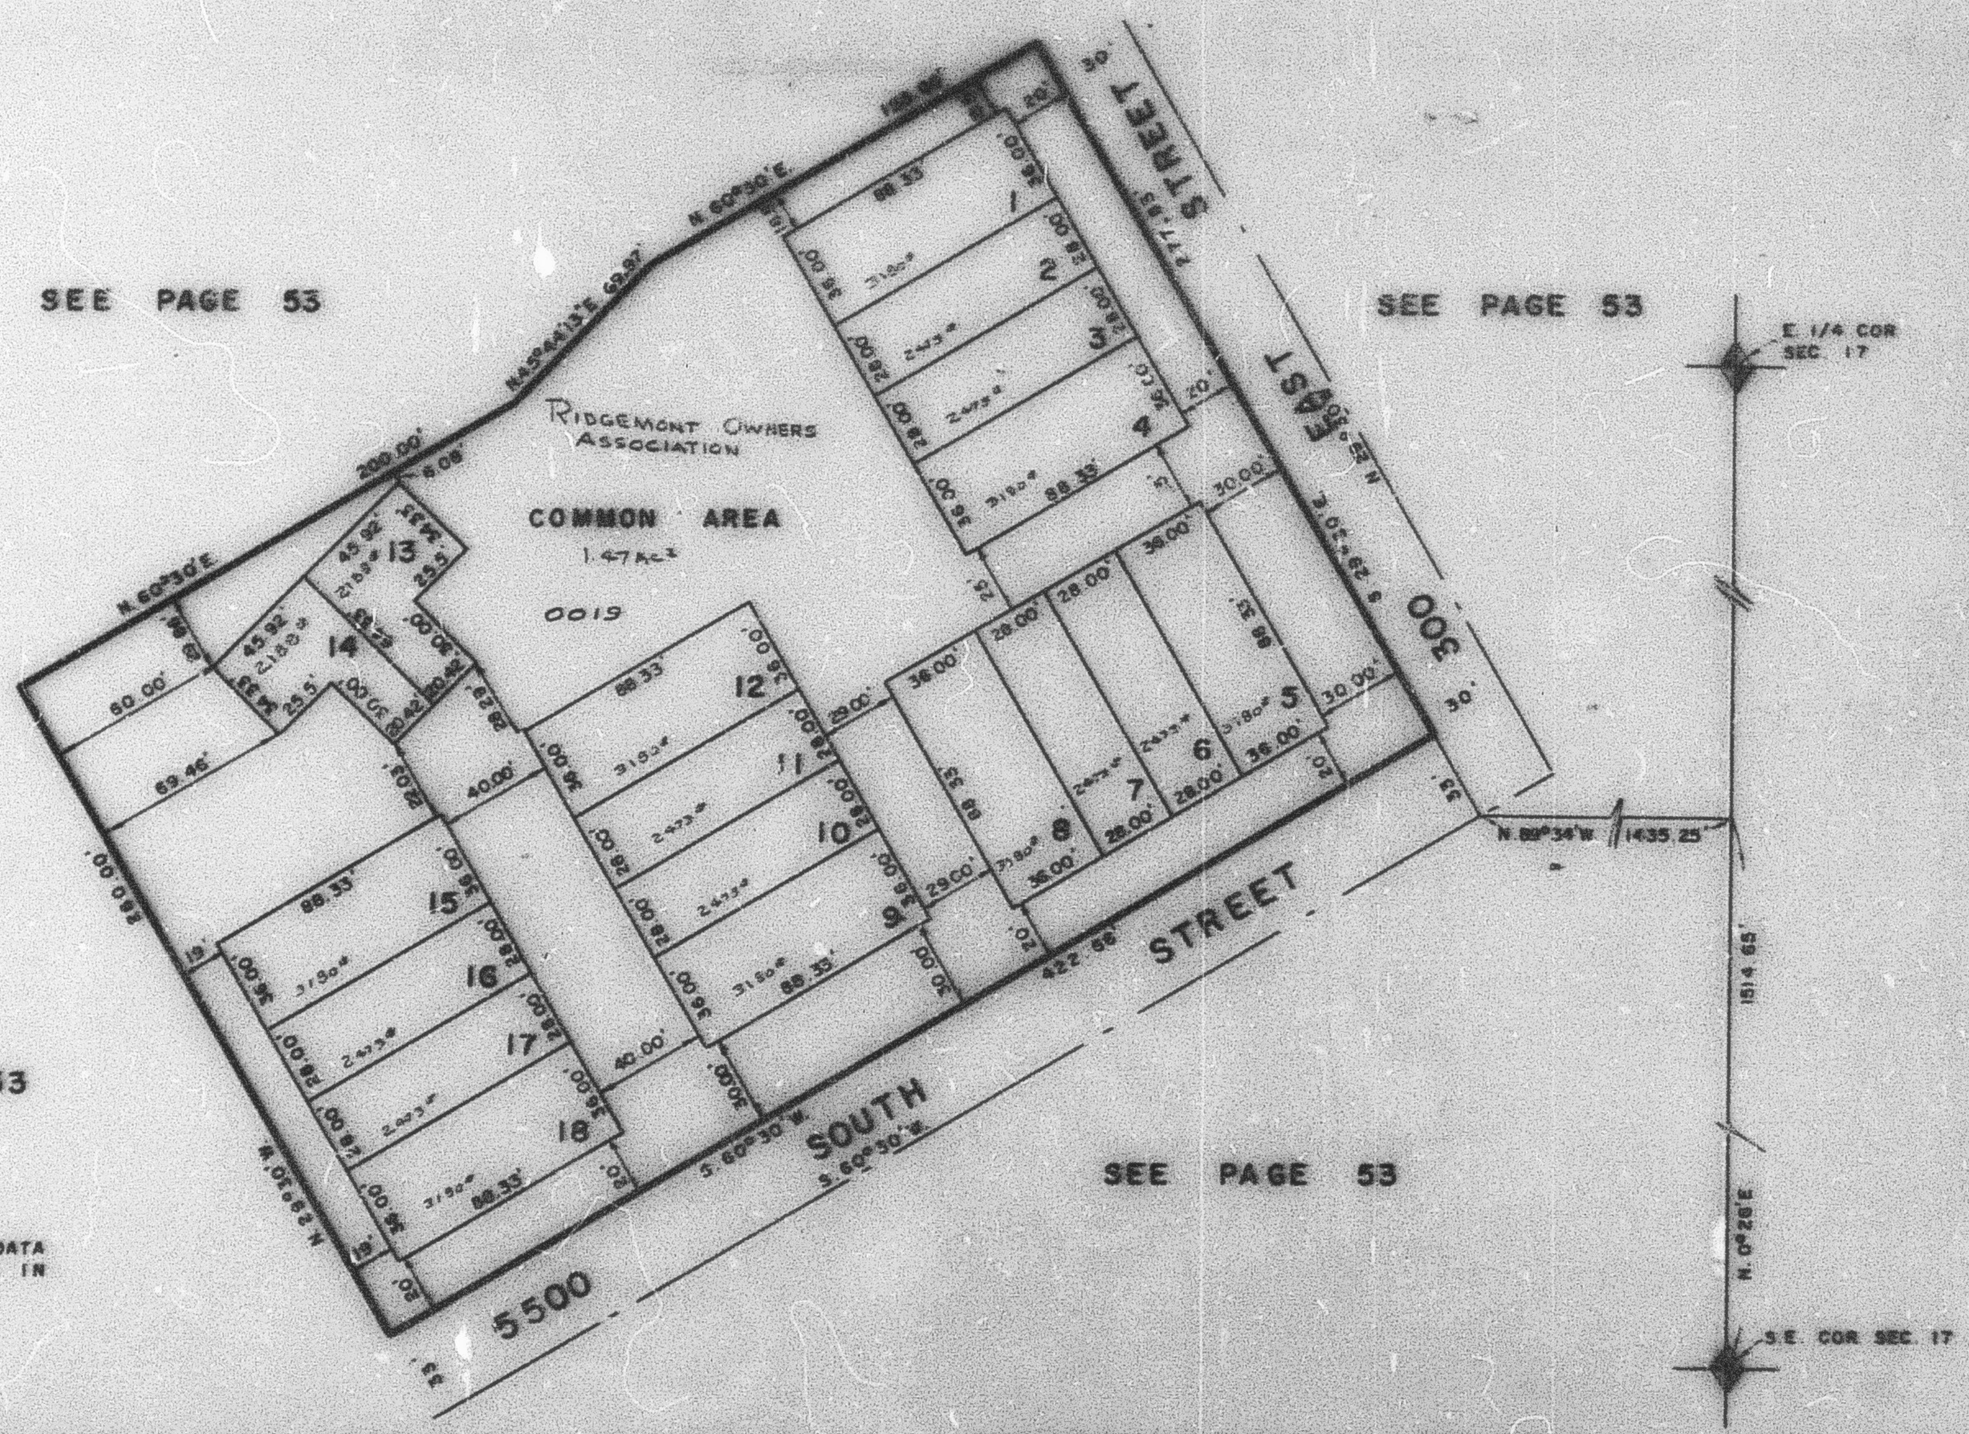

FOR COMPLETE ENG. DATA SEE ORIG. DED. PLAT IN BOOK 22, PAGE 29

LOT NO.	SERIAL NO.	NAMES OF OWNERSHIP
1	0001	KEITH E. WIGGINS & MAURENE F. WIGGINS, TRUSTEES
2	0002	ROBERT CARL PETERSON & MARGE BURT PETERSON TRUSTEES
3	0003	ORLOFF OPHEIKENS & wf. KRISTIN
4	0004	SANDRA M. WATSON TRUSTEE
5	0005	DOMINIC E. PECORELLA & wf. NANCY L.
6	0006	SANDRA M. WATSON TRUSTEE
7	0007	JAMES H. HAUSER
8	0008	VAL L. COLES & wf. FRANCE G.
9	0009	GEORGE F. FOSTER & wf. MARGARET E.

LOT NO.	SERIAL NO.	NAMES OF OWNERSHIP
10	0010	KENNETH E. & ELEANOR HAGEMAN
11	0011	JANET A. WILSON
12	0012	HOPE RICHARDS BURTON
13	0013	DOUGLAS L. DEIS
14	0014	DALE C. & DONNA F. ROBERTSON, TRUSTEES
15	0015	JAMES W. BROWN & wf. JOYCE W.
16	0016	HELMA ITH MCLEOD
17	0017	DEAN F. HANGOOD
18	0018	DIXIE L. LEACH