

PART OF SEC. 21, T5N., R.1W., S.L.B. 9 M.
PLEASANT VALLEY ESTATES-PHASE 3

LOTS 42 TO 52
 IN SOUTH OGDEN CITY

TAXING UNIT 27

SCALE 1"=50'

PRELIM-07-274

PAGE 275 OMITTED

B.276

SEE PAGE 239


SEE PAGE 240

CURVE DATA

A	R	L	T	CH	CH	BRG
1	50°00'00"	174.70'	274.42'	174.70'	247.08'	N.73°44'40"E
2	12°29'08"	204.70'	44.30'	22.39'	44.51'	N.34°25'11"E
3	29°07'12"	204.70'	104.04'	53.17'	102.82'	N.55°47'18"E
4	28°37'33"	204.70'	102.87'	52.83'	101.21'	N.84°39'41"E
5	72°00'00"	144.70'	181.44'	105.13'	170.11'	N.84°34'40"E
6	10°00'00"	144.70'	43.48'	22.92'	43.27'	S.70°15'20"E
7	19°46'13"	204.70'	70.83'	35.87'	70.28'	S.71°05'28"E

10 FOOT UTILITY EASEMENTS EACH SIDE OF PROPERTY LINE AS INDICATED BY DASHED LINES. ALL EASEMENTS TO BE USED FOR IRRIGATION, WATERLINE, DRAINAGE, SANITARY AND STORM SEWERS, POWERLINES, TELEPHONE LINES AND OTHER PUBLIC UTILITIES. FRONT PROPERTY LINE UTILITY EASEMENTS ARE 7 FEET WIDE. OTHER WIDTHS OF EASEMENTS ARE AS SHOWN.

SEE PAGE 282

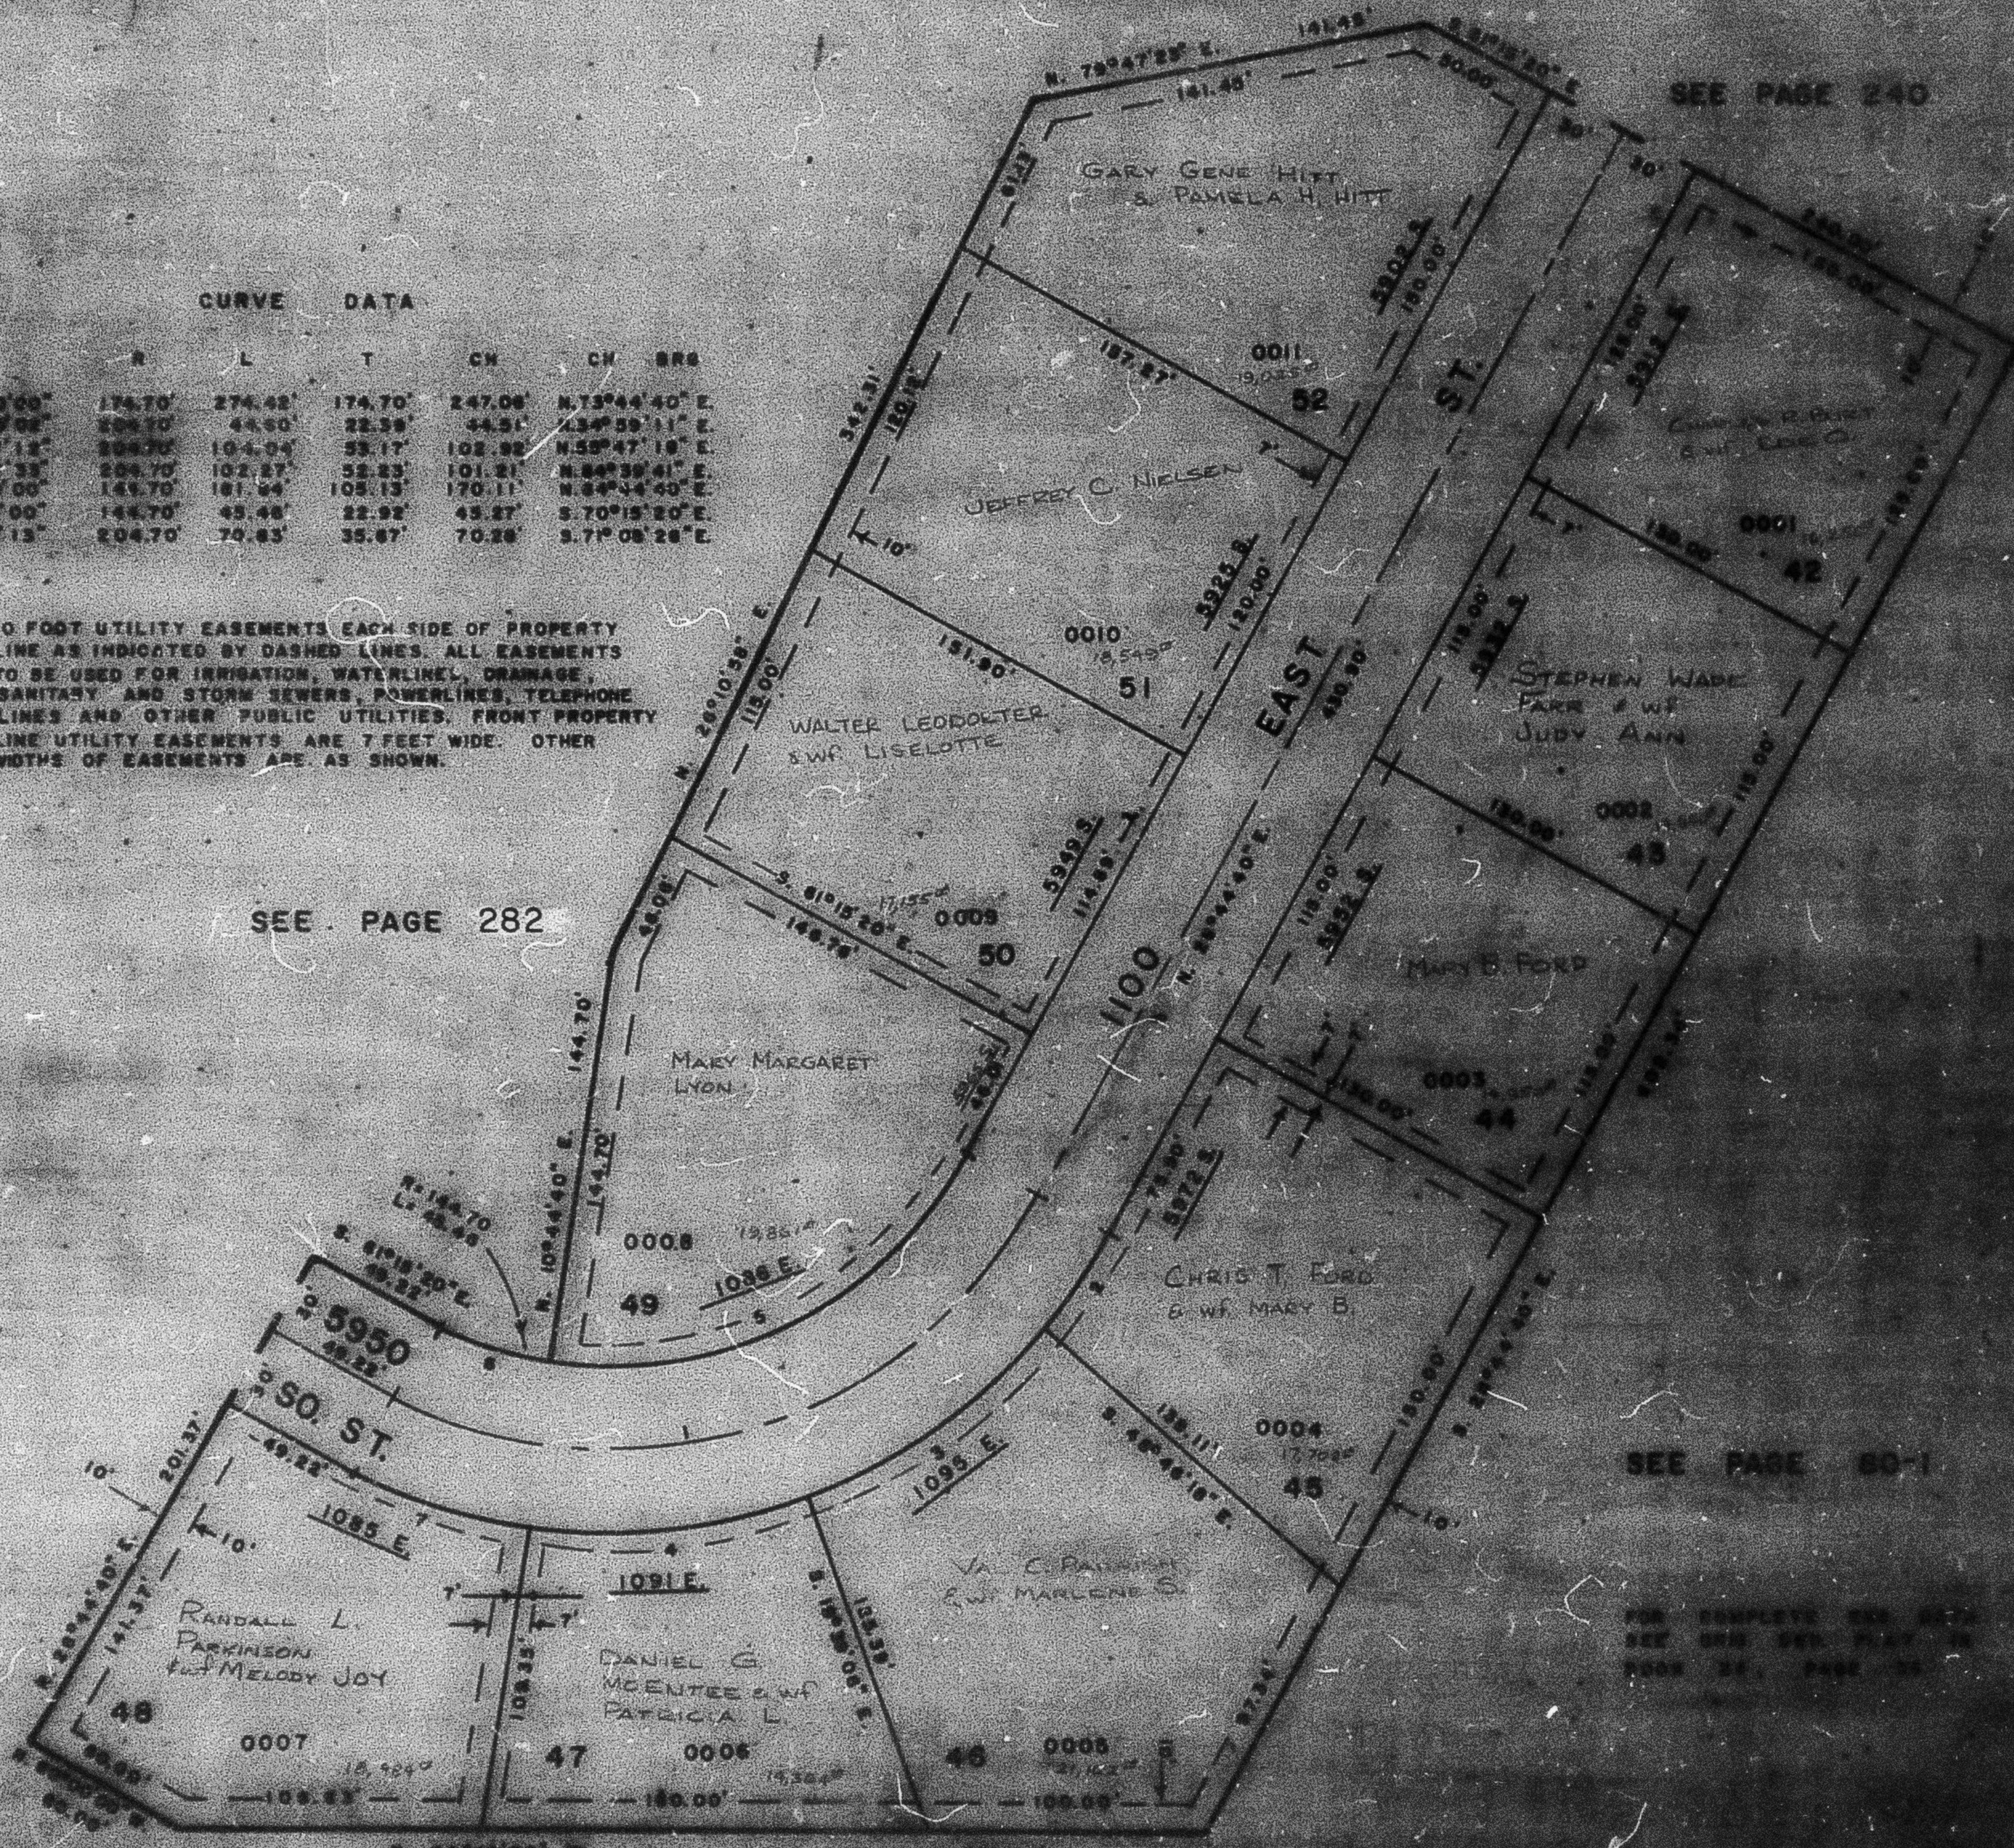

SEE PAGE 283

FOR COMPLETE SEE 274
 SEE 275 SEE 276
 PAGE 277 PAGE 278

SEE PAGE 284