

PART OF NE 1/4 SEC. 27, T.3 N., R.1 W., S.1 B. & M.
HANEY SUBDIVISION NO. 1
 LOTS 1 - 4

WEBER COUNTY, UTAH


SCALE 1" TO 20'

TAXING UNIT: 55

REF: 87-300

DATE: 01-01-1988

N.W. CORNER
 OF NE 1/4
 OF SEC. 27,
 T.3 N., R.1 W.,
 S.1 B. & M.

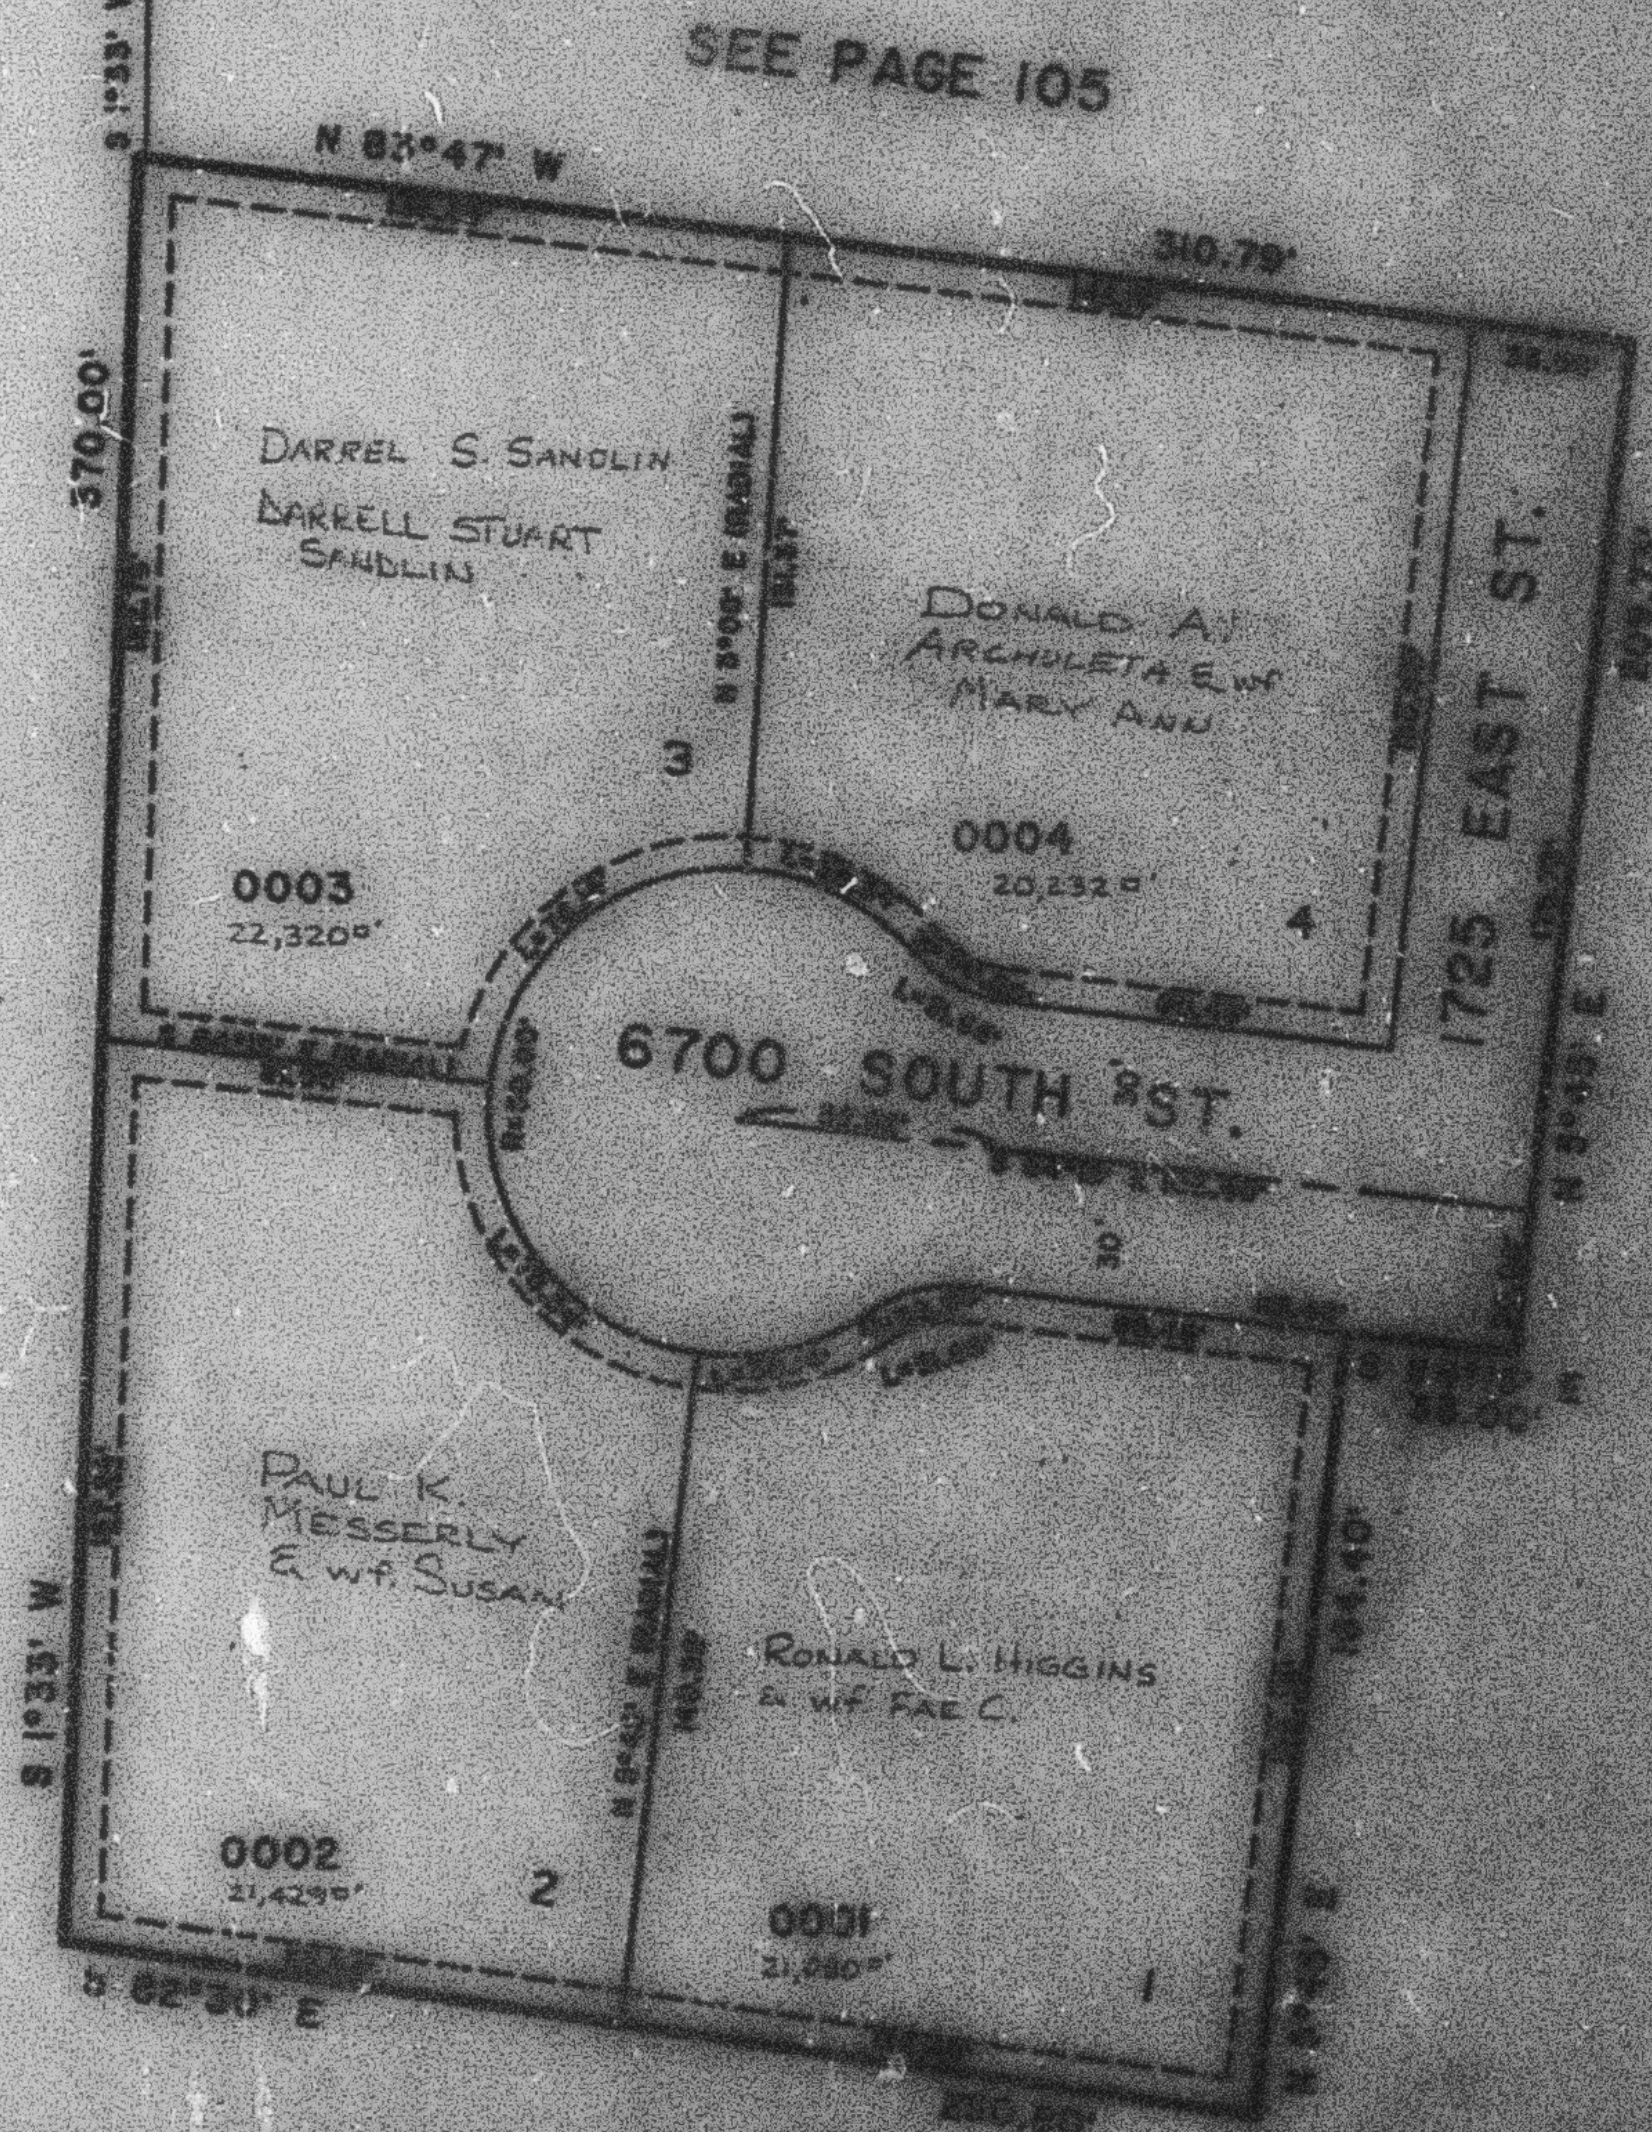

SEE PAGE 105

SEE PAGE 105

SEE PAGE 105

SEE PAGE 105

FOR COMPLETE END DATA
 SEE GRID AND PLAT IN
 BOOK 27, PAGE 45.

7. UTILITY & EASEMENT EASEMENTS
 SHOWN ARE OF PROPERTY LINE AS
 SHOWN ON THIS PLAT
 EXCEPT AS OTHERWISE SHOWN.