PART OF THE NE 1/4 OF SEC. 21, T.5N., R.1W., S.L.B. & M.

PLEASANT VALLEY ESTATES – PHASE 8

LOTS 79 – 86

IN SOUTH OGDEN CITY

TAXING UNIT: 27

SCALE 1" TO 50'

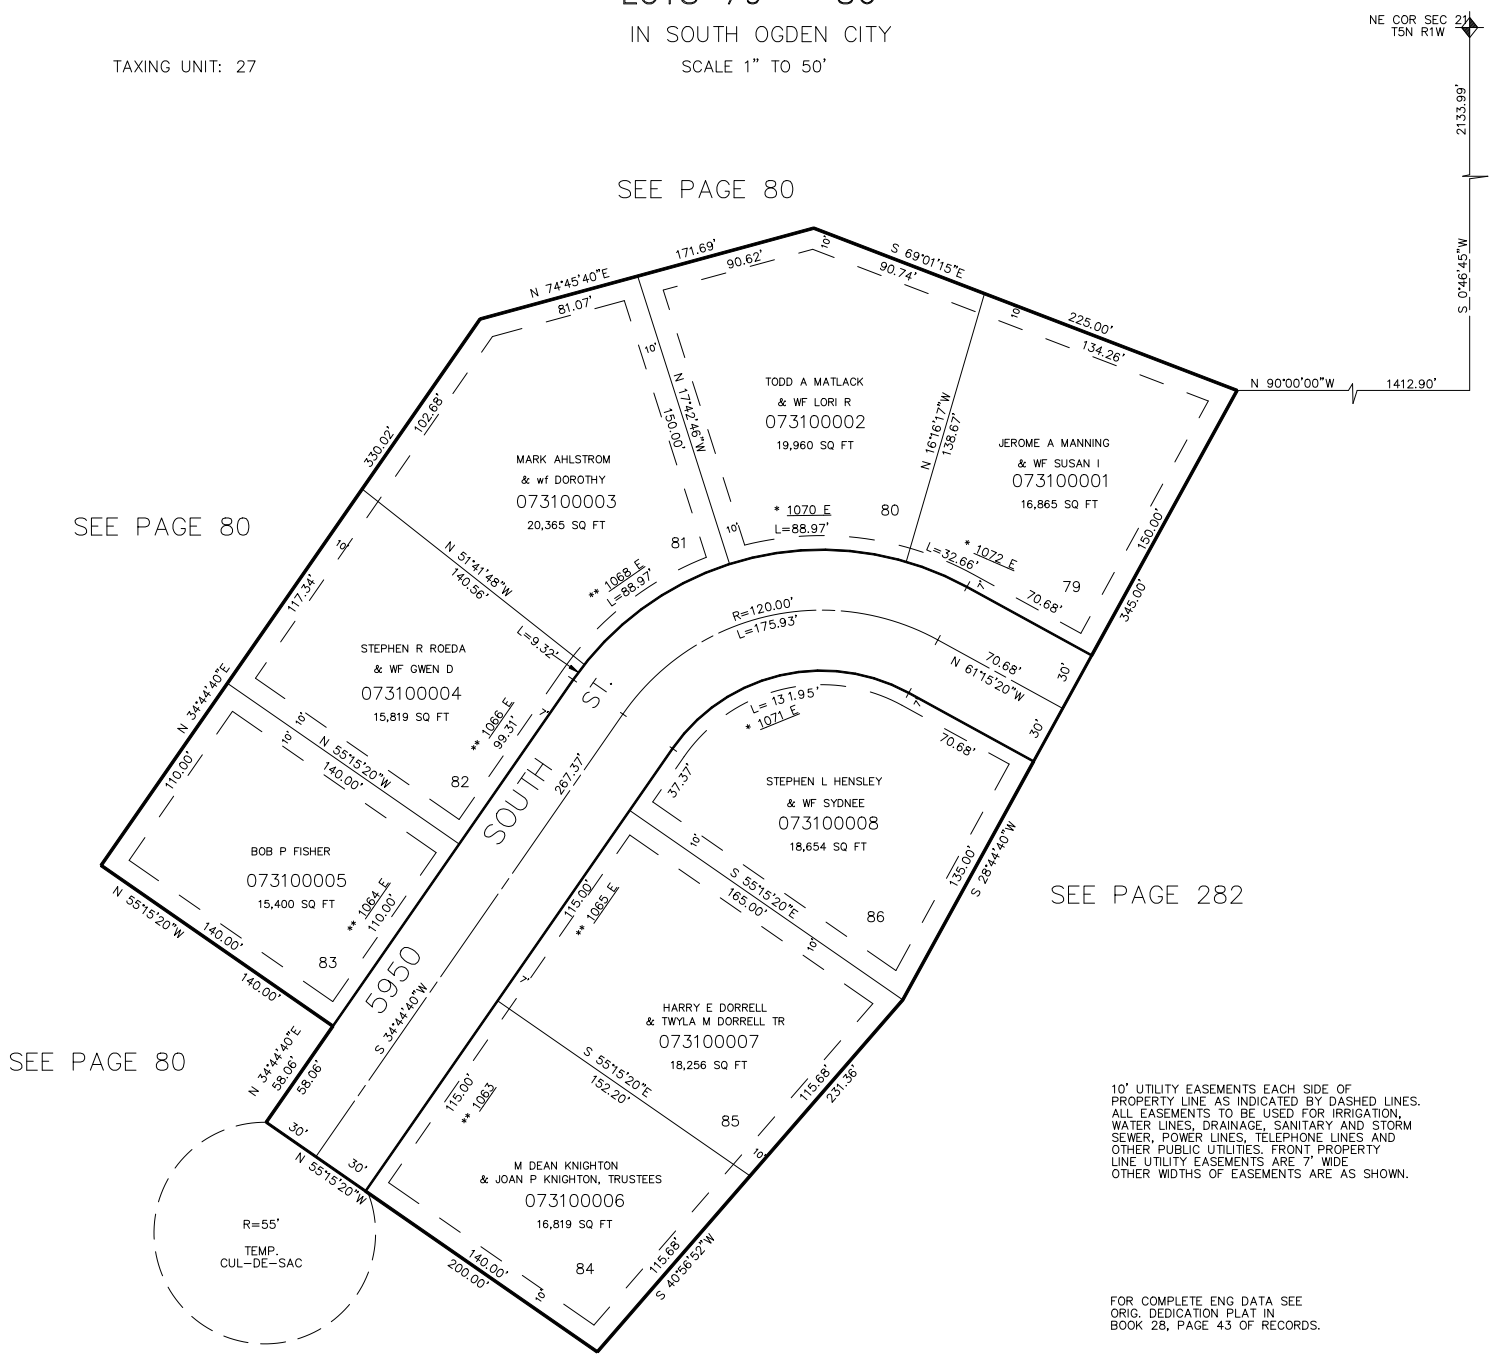

10' UTILITY EASEMENTS EACH SIDE OF PROPERTY LINE AS INDICATED BY DASHED LINES. ALL EASEMENTS TO BE USED FOR IRRIGATION, WATER LINES, DRAINAGE, SANITARY AND STORM SEWER, POWER LINES, TELEPHONE LINES AND OTHER PUBLIC UTILITIES. FRONT PROPERTY LINE UTILITY EASEMENTS ARE 7' WIDE OTHER WIDTHS OF EASEMENTS ARE AS SHOWN.

FOR COMPLETE ENG DATA SEE ORIG. DEDICATION PLAT IN BOOK 28, PAGE 43 OF RECORDS.

*CORRECTION AFFIDAVIT 1535–1726
*CORRECTION AFFIDAVIT 1536–143

* SEE CORRECTION AFFIDAVIT 1535–1726

** SEE CORRECTION AFFIDAVIT 1536–143