PART SE 1/4 SEC 23, SW 1/4 SEC 24 & NW 1/4 SEC 25, T.5N., R.1W., S.L.B. & M. 352

SPRING CREEK ESTATES SUBDIVISION NO. 2

LOTS 3 – 8

IN WEBER COUNTY
SCALE 1" = 100'

TAXING UNIT: 54

NOTE:
A GEOLOGIC HAZARDS REPORT OF THIS AREA IN ON FILE AT THE WEBER COUNTY PLANNING COMMISSION OFFICE.

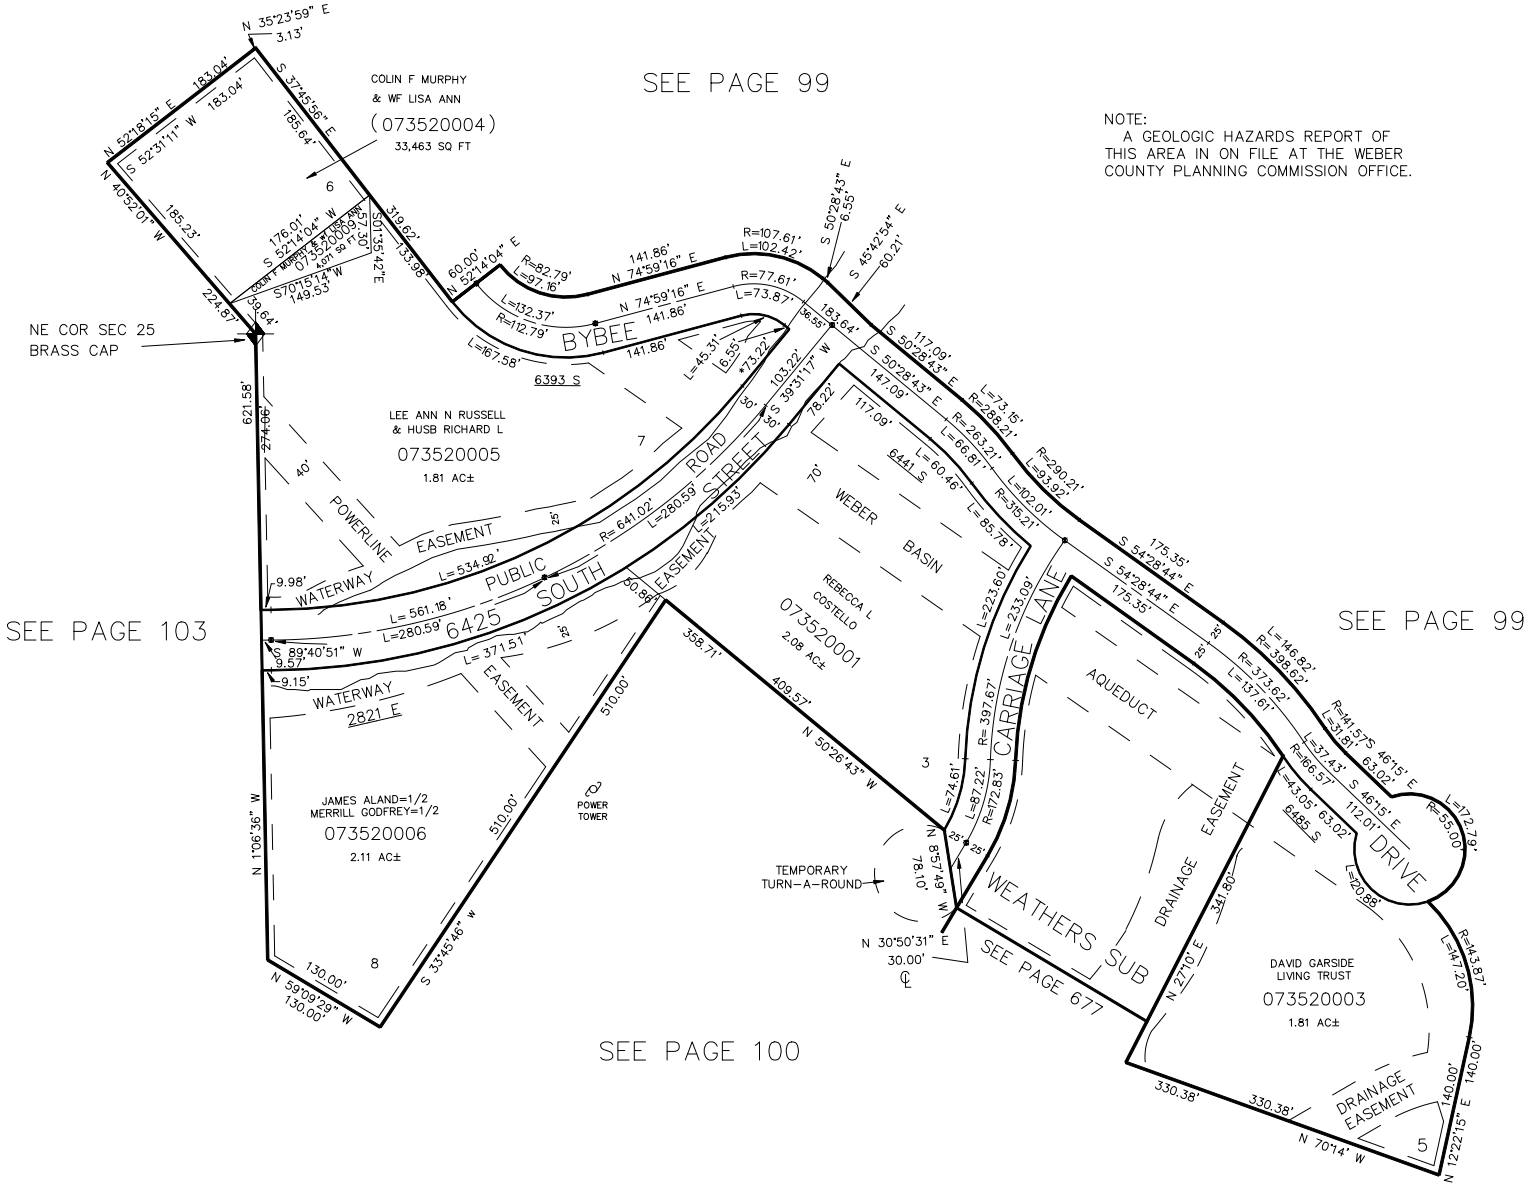

*SEE CORRECTION AFFT.
3-25-92 (1622-160)

7' UTILITY & DRAINAGE EASEMENTS EACH SIDE OF PROPERTY LINES AS INDICATED BY DASHED LINES EXCEPT AS OTHERWISE SHOWN.

FOR COMPLETE ENG DATA SEE ORIGINAL DEDICATION PLAT IN BOOK 30, PAGE 89 OF RECORDS.

L.D.F. 9-88