PART OF THE N.W. 1/4 OF SECTION 23, T.5N., R.1W., S.L.B. & M. 353

COMBE SOUTH ESTATES NO. 1

IN WEBER COUNTY
SCALE 1" = 40'

TAXING UNIT: 244

SEE PAGE 86

ALL LOTS UNLESS OTHERWISE SHOWN ARE OWNED BY:
CLIVE T. STANGER

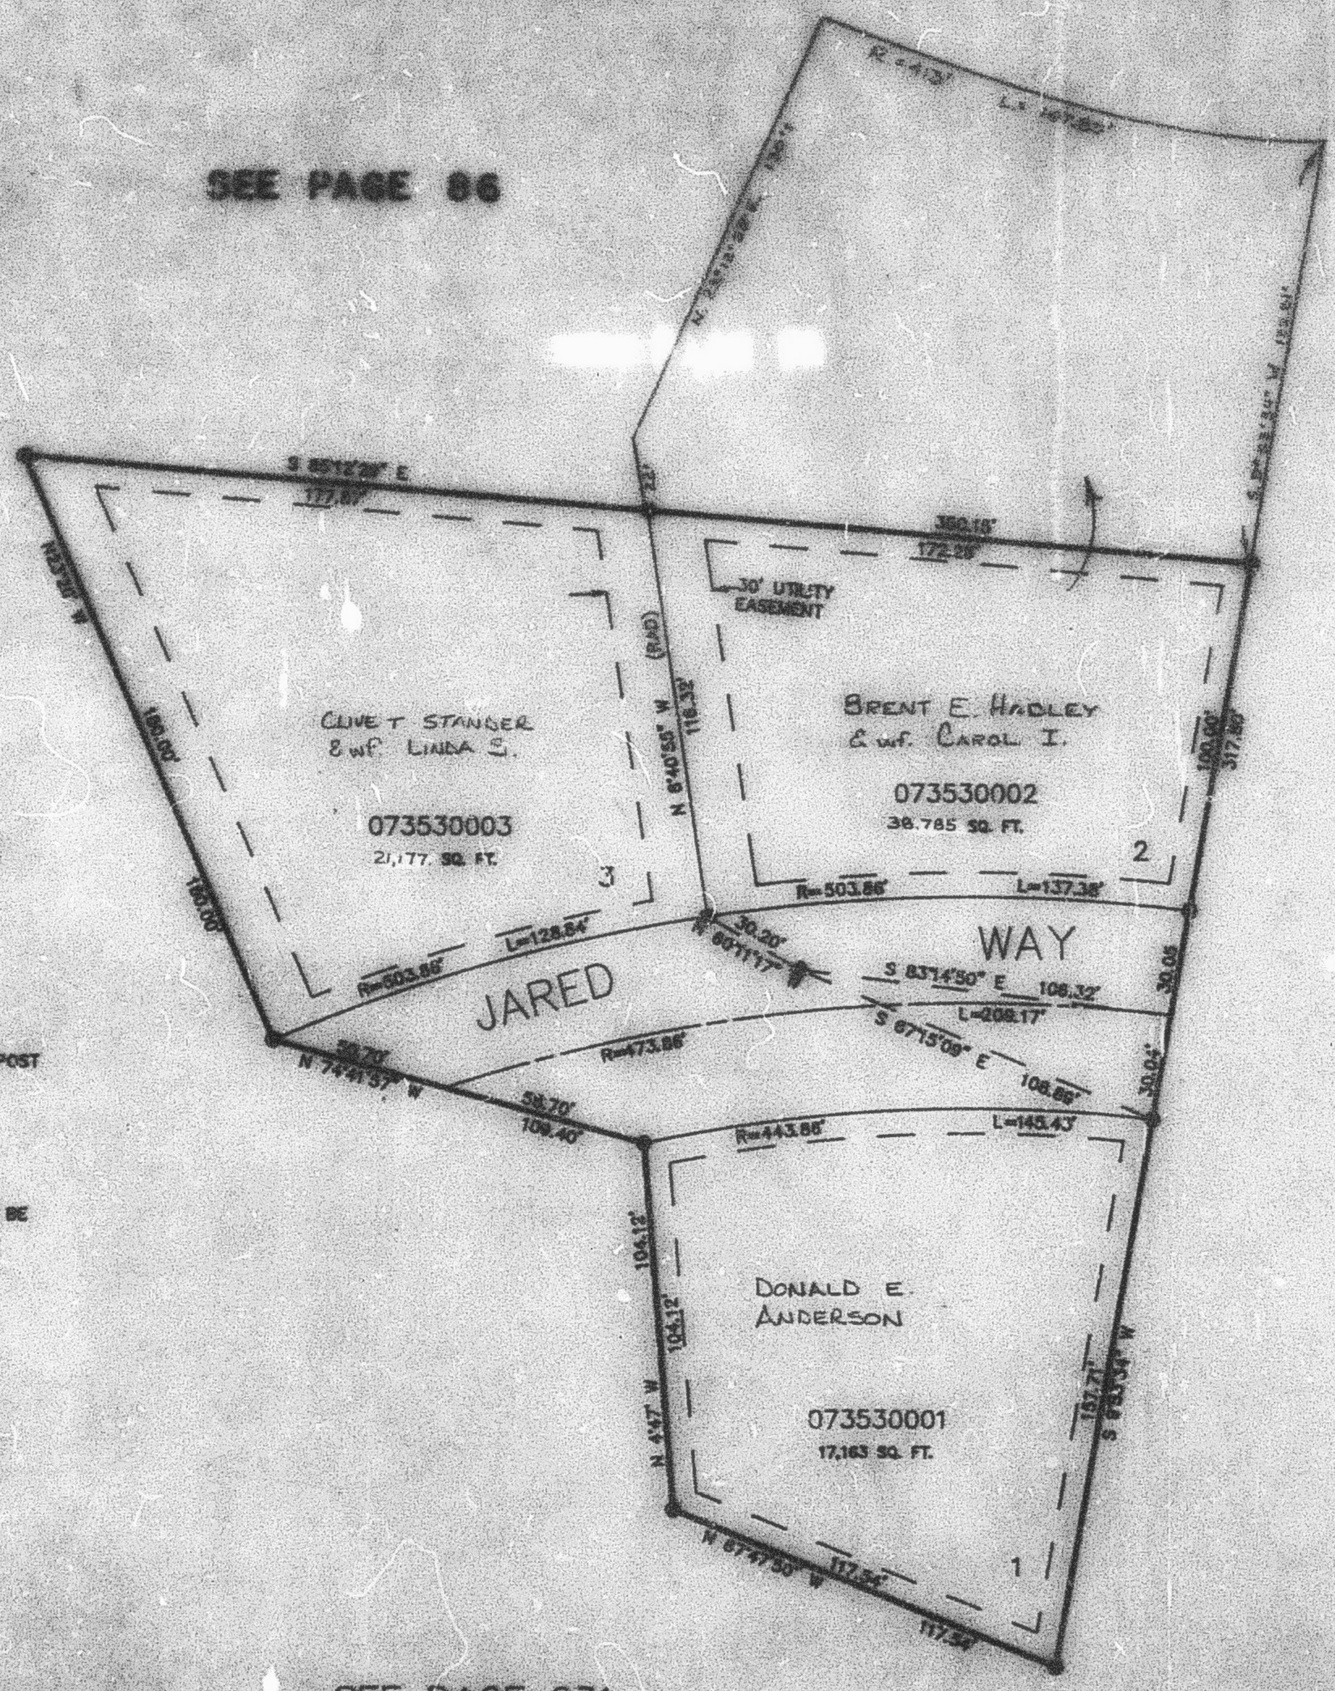

SEE PAGE 231

● = INDICATES REBAR CAP & FENCE POST SET (JUNE 7, 1988)

◆ = INDICATES SURVEY MONUMENT TO BE SET IF REQUIRED BY COUNTY.

SEE PAGE 340

SEE PAGE 231

[illegible] A BEARING OTHERWISE SHOWN ON PROPERTY LINES AS MEASURED BY RECORD LINES EXCEPT AS OTHERWISE NOTED.

FOR COMPLETE BEC DATA SEE CENTRAL SUBDIVISION PLAT III BOOK 38, PAGE 86 OF RECORDS.

L.D.S. B-6