

PART OF THE SE 1/4, SEC. 17, T.15N., R.1W., S.1B. & M.


STONEGATE PHASE 7

A CONDOMINIUM PROJECT

IN WASHINGTON TERRACE CITY

TAXING UNIT: 24

SCALE 1" = 20'

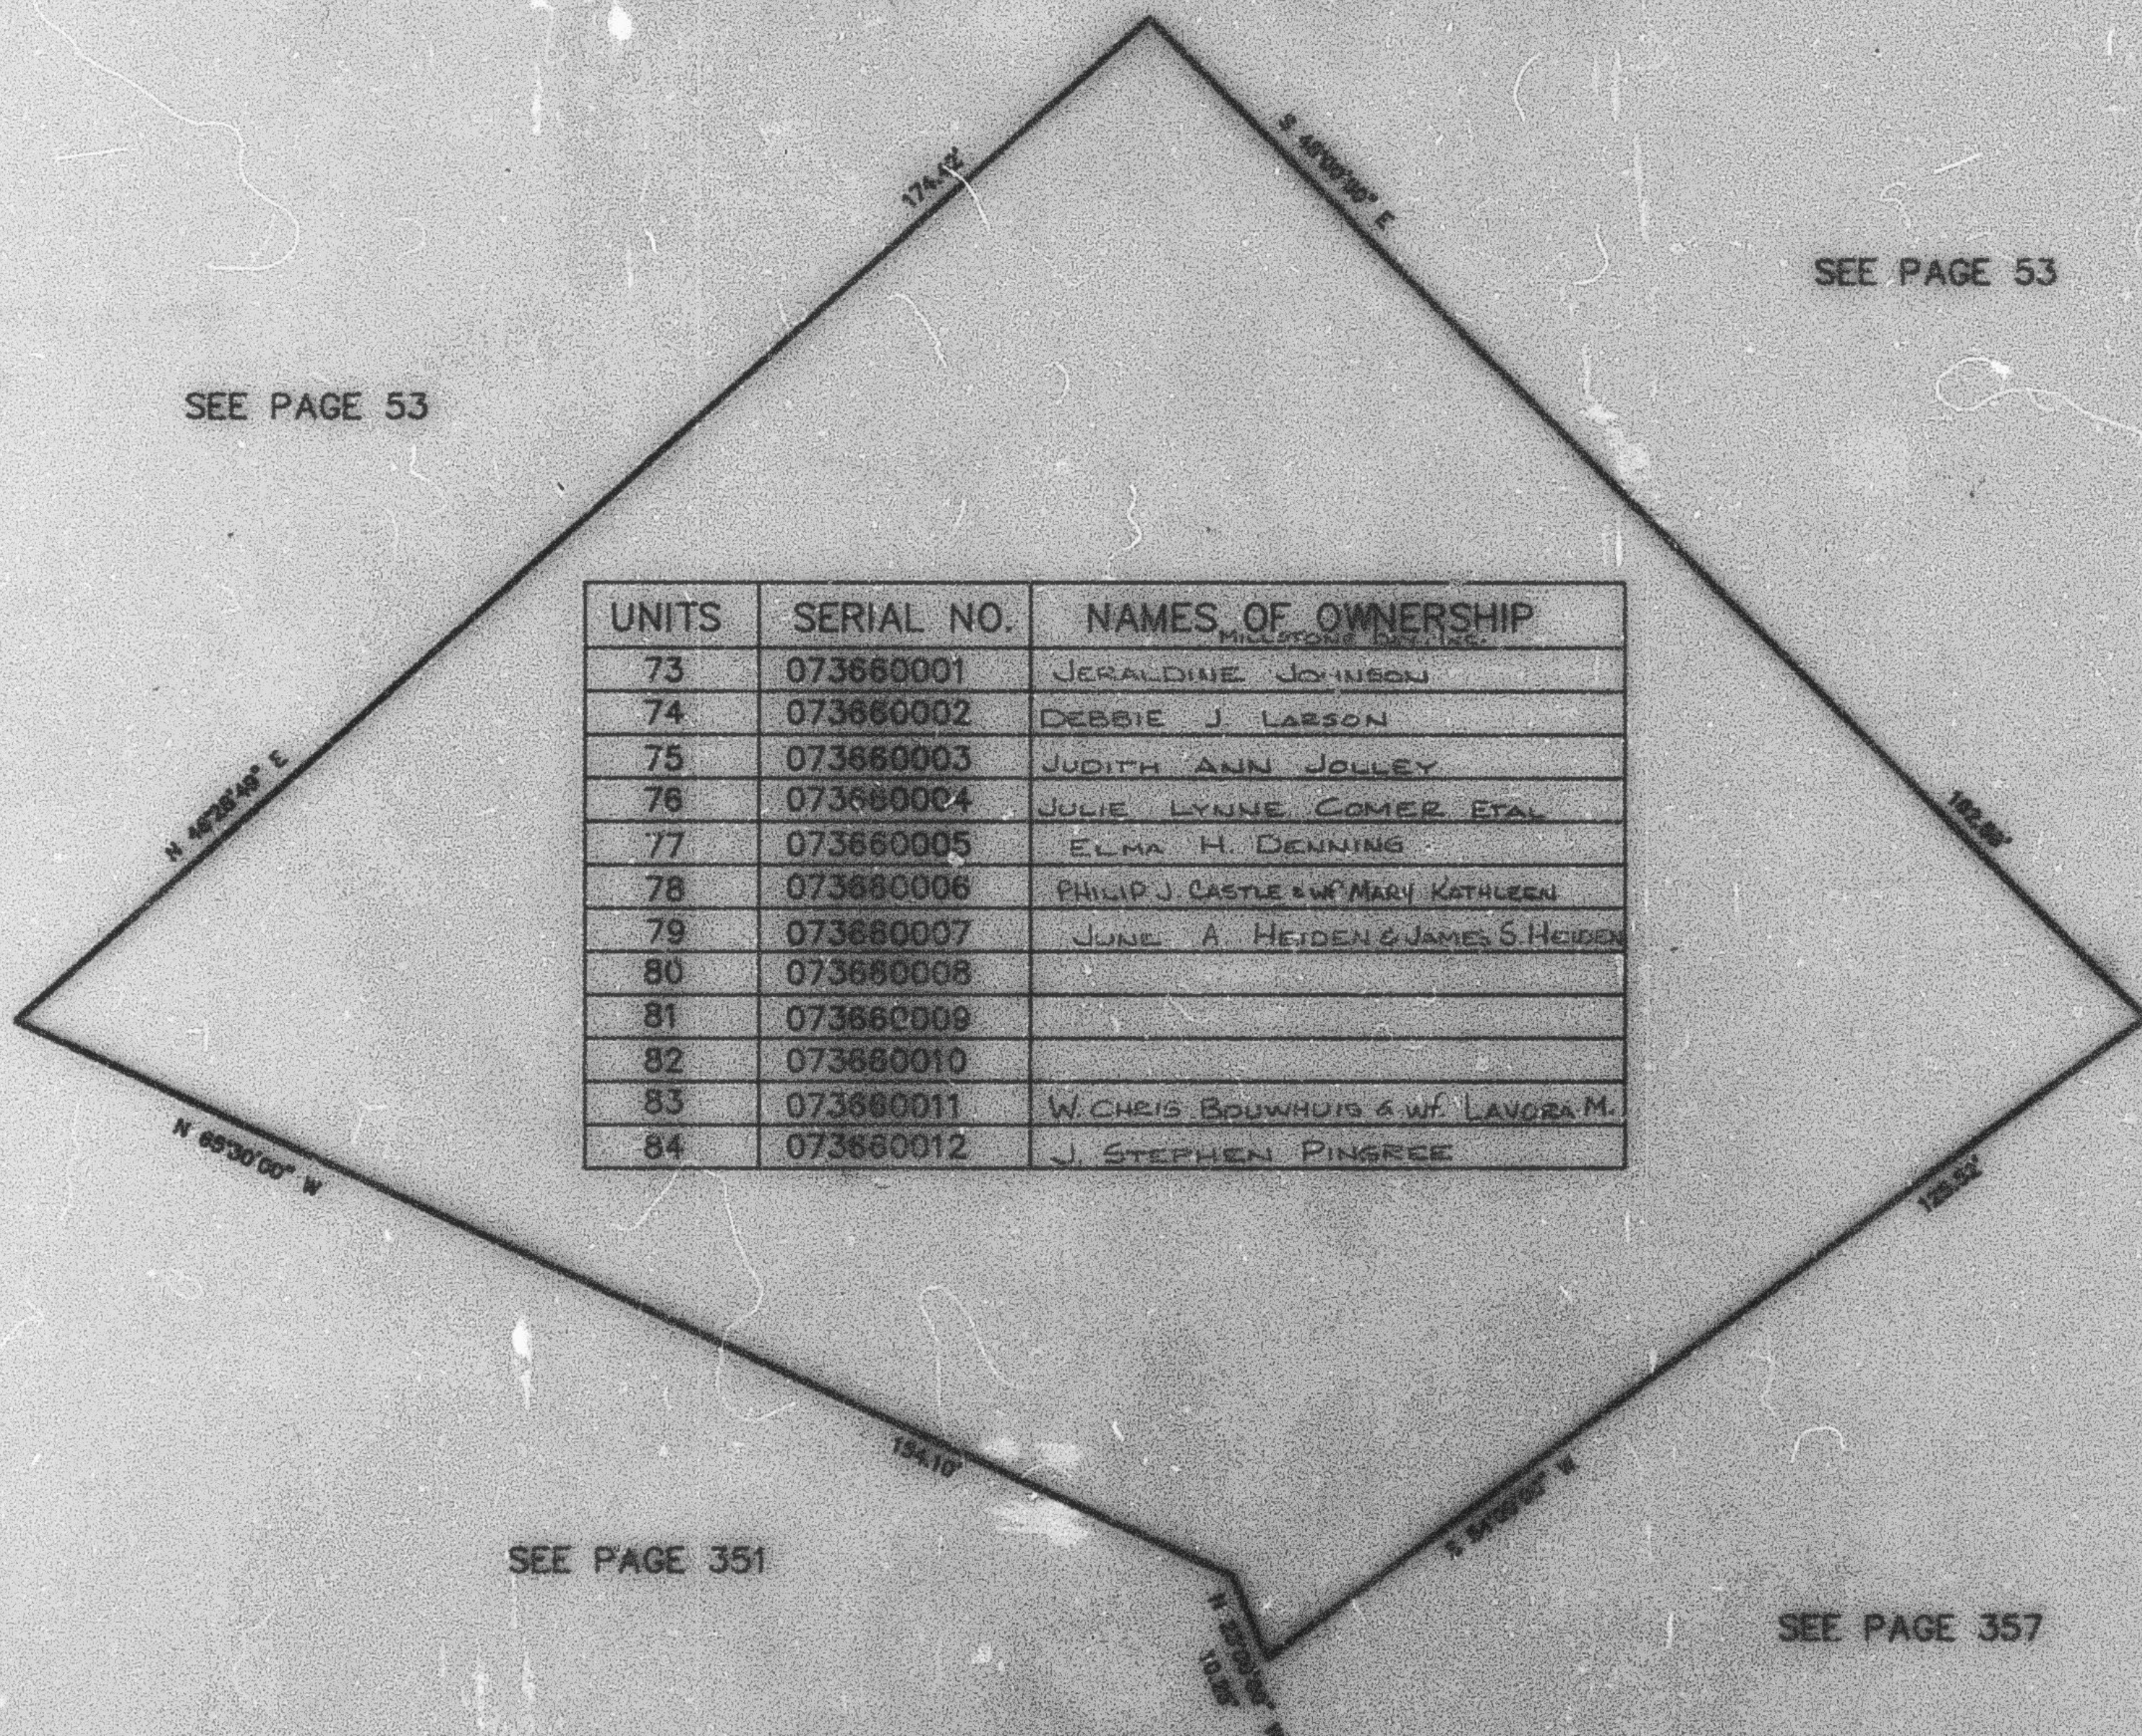

UNITS	SERIAL NO.	NAMES OF OWNERSHIP
73	073660001	JERALDINE JOHNSON
74	073660002	DEBBIE J. LARSON
75	073660003	JUDITH ANN JOLLEY
76	073660004	JULIE LYNNE COMER ETAL
77	073660005	ELMA H. DENNING
78	073660006	PHILIP J. CASTLE & WIFE MARY KATHLEEN
79	073660007	JUNE A. HEIDEN & JAMES S. HEIDEN
80	073660008	
81	073660009	
82	073660010	
83	073660011	W. CHRIS BOUWHUIS & WIFE LAVORA M.
84	073660012	J. STEPHEN PINGREE

FOR COMPLETE DATA SEE
ORIGINAL SURVEY PLAT IN
BOOK 31, PAGE 84 & 85 OF RECORD.