PART OF THE NW.1/4, SEC. 15, T.5N., R.1W., S.L.B.& M.

STONE MOUNTAIN ESTATES SUBDIVISION PHASE 2

IN OGDEN CITY

1" = 80'

TAXING UNIT: 25

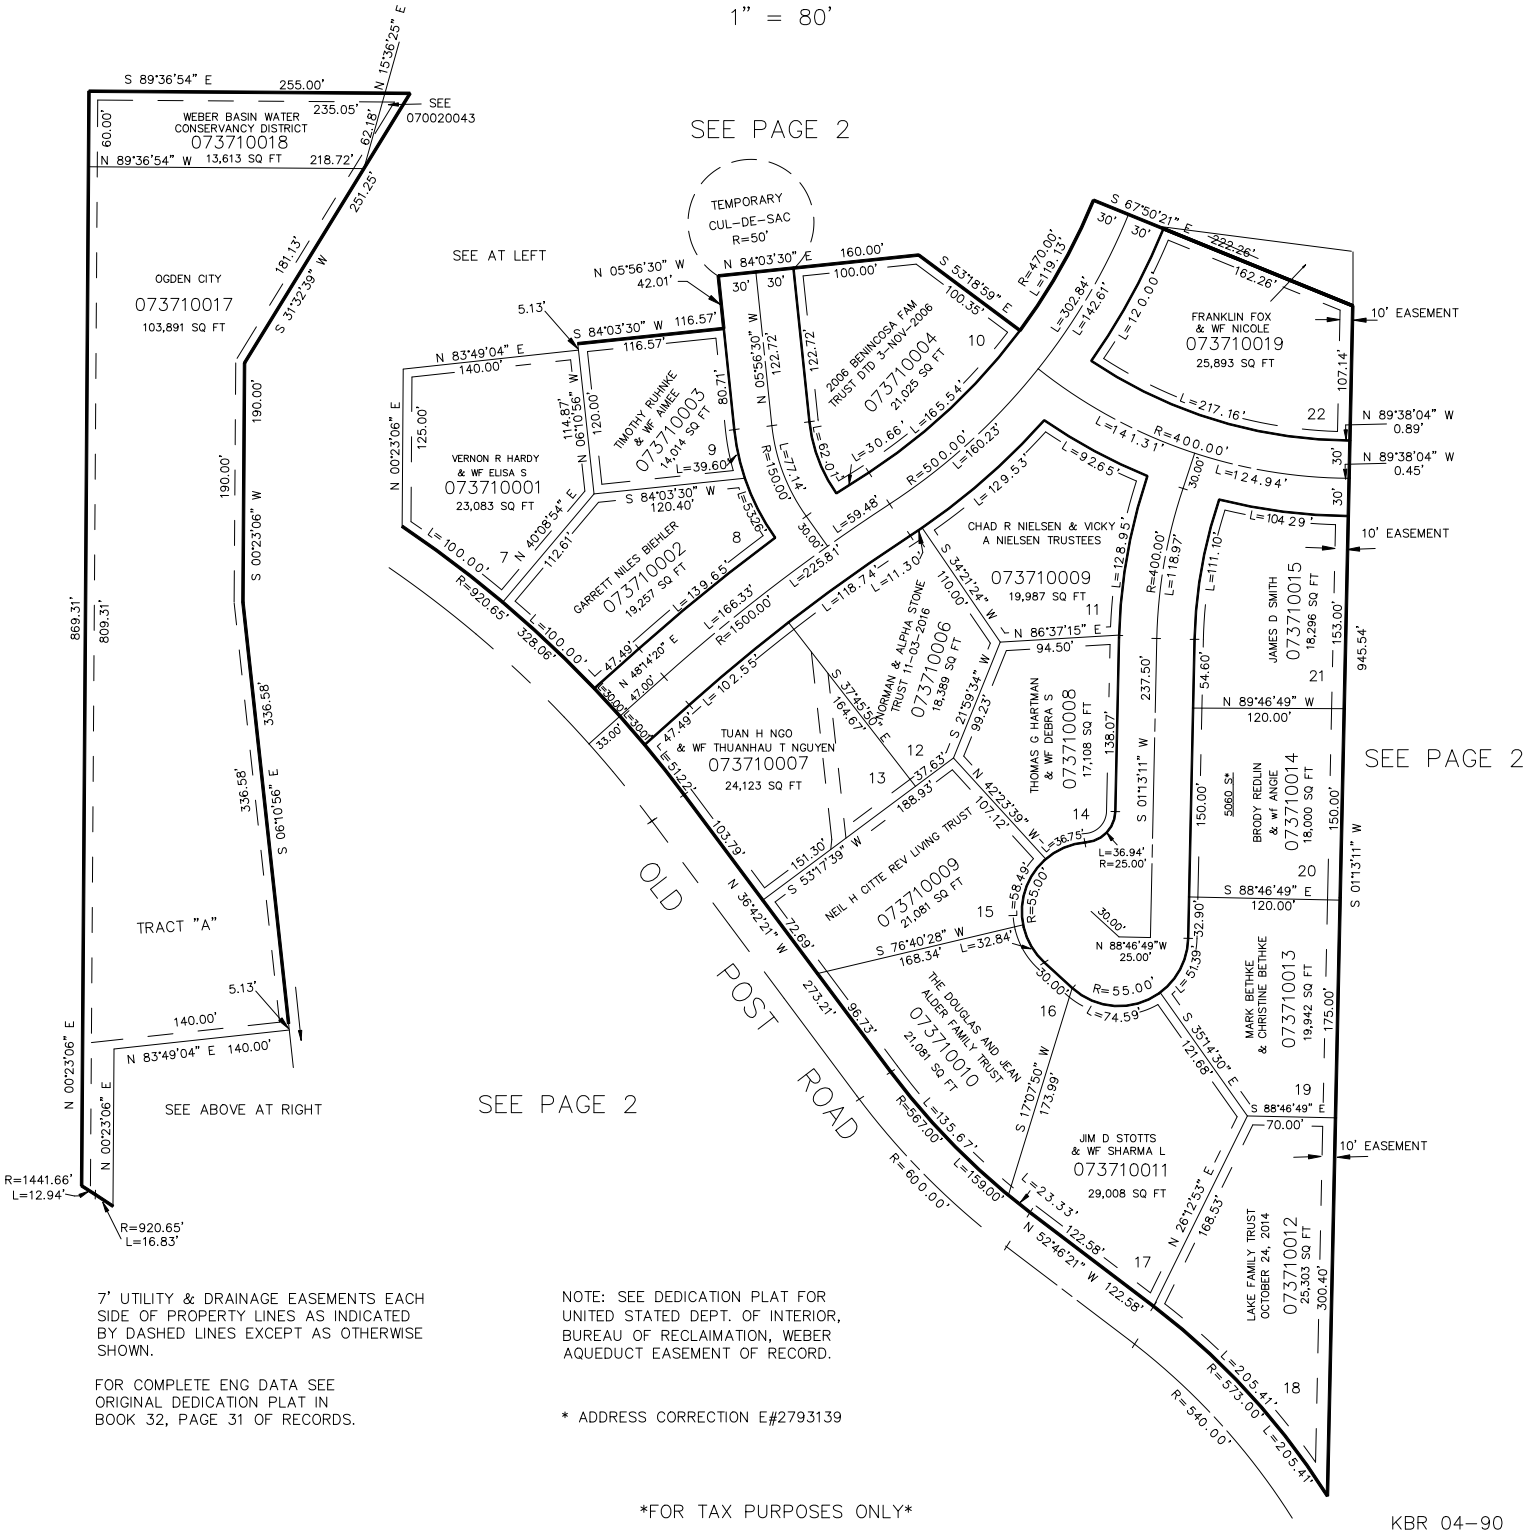

7' UTILITY & DRAINAGE EASEMENTS EACH SIDE OF PROPERTY LINES AS INDICATED BY DASHED LINES EXCEPT AS OTHERWISE SHOWN.

FOR COMPLETE ENG DATA SEE ORIGINAL DEDICATION PLAT IN BOOK 32, PAGE 31 OF RECORDS.

NOTE: SEE DEDICATION PLAT FOR UNITED STATED DEPT. OF INTERIOR, BUREAU OF RECLAIMATION, WEBER AQUEDUCT EASEMENT OF RECORD.

* ADDRESS CORRECTION E#2793139

FOR TAX PURPOSES ONLY

KBR 04-90