PART OF THE NE 1/4 OF SEC. 23, T5N., R.1W., S.L.B. & M.

BONNEVILLE TERRACE SUBDIVISION NO. 3

IN WEBER COUNTY

SCALE 1" = 50'

TAXING UNIT: 159

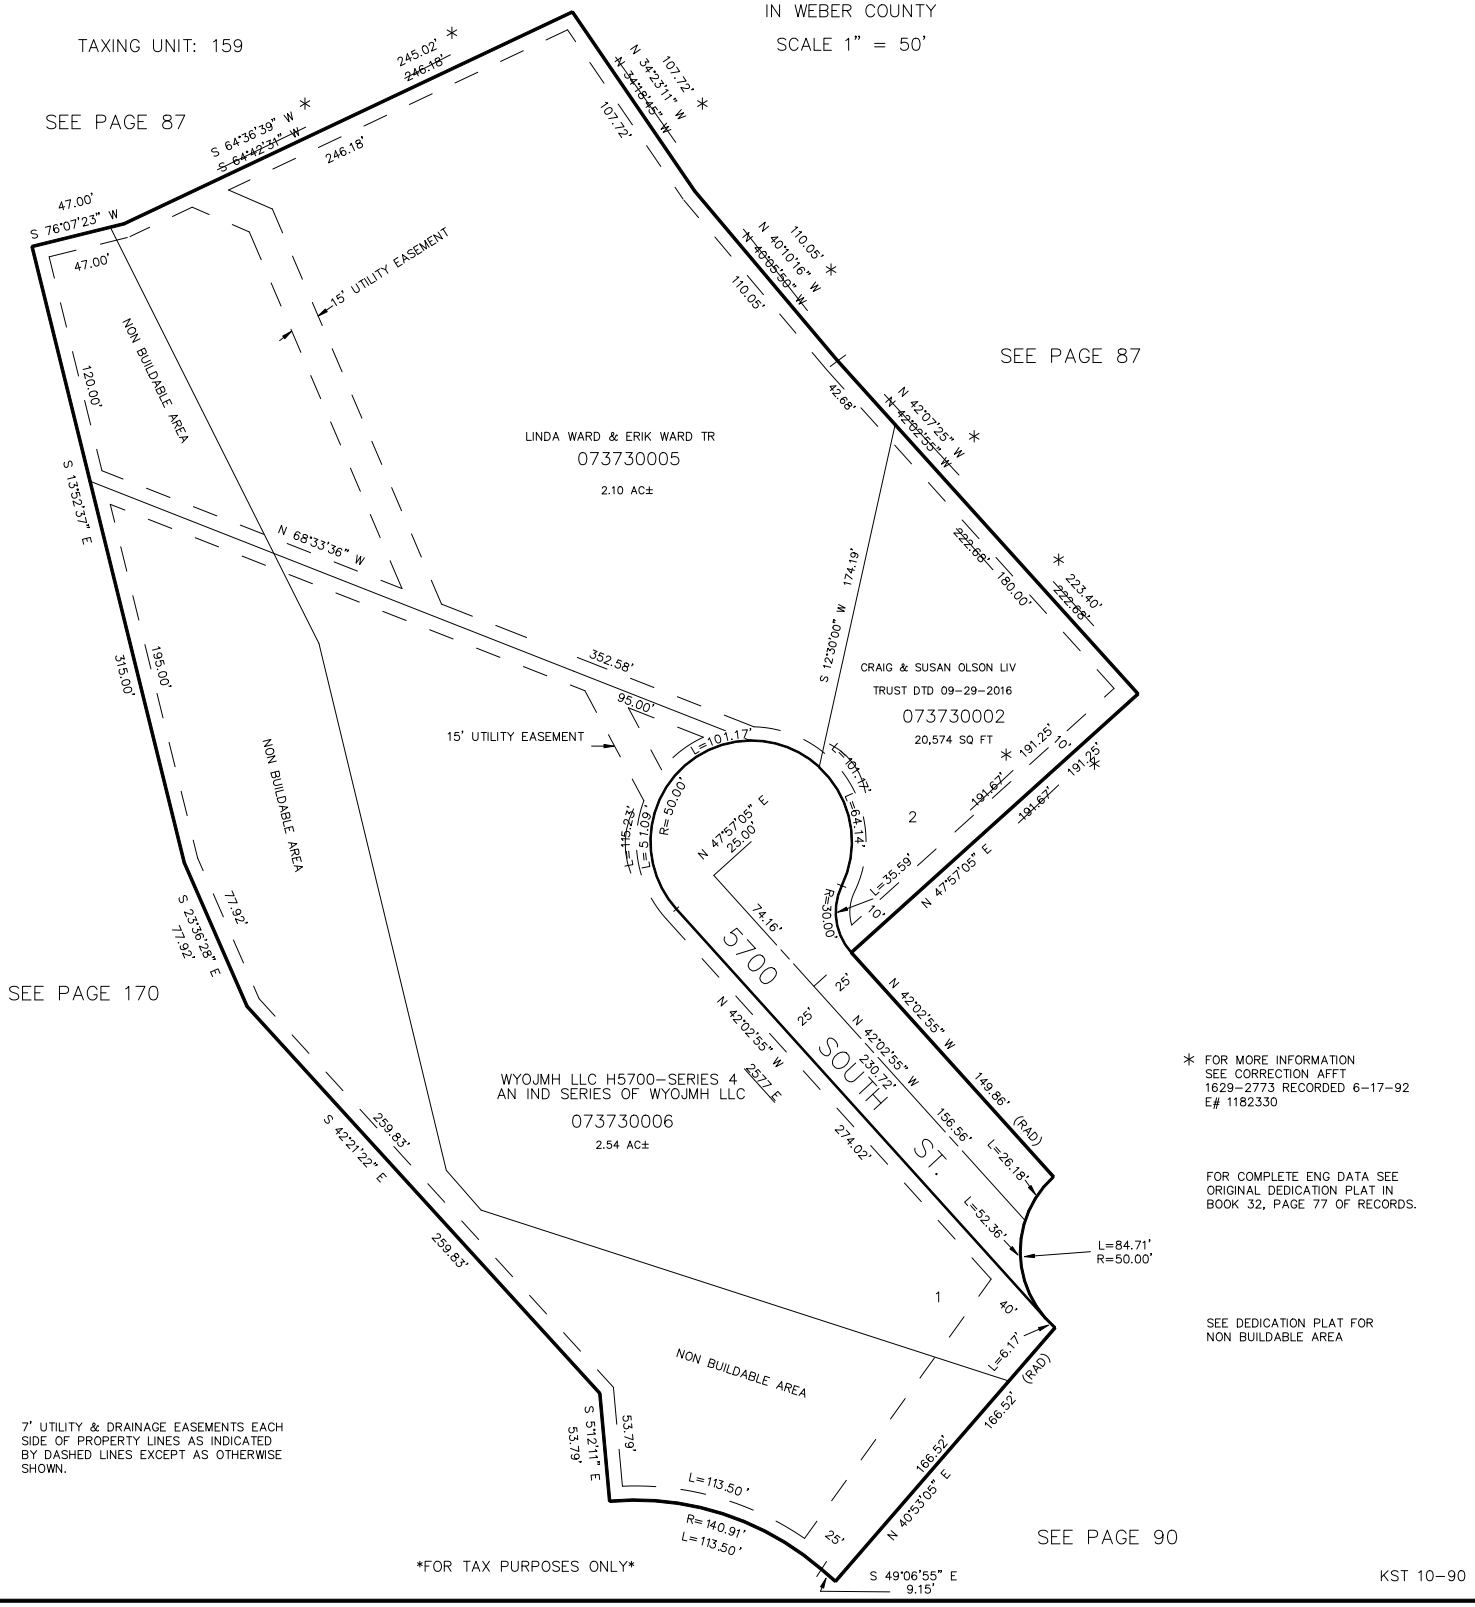

* FOR MORE INFORMATION SEE CORRECTION AFFT 1629-2773 RECORDED 6-17-92 E# 1182330

FOR COMPLETE ENG DATA SEE ORIGINAL DEDICATION PLAT IN BOOK 32, PAGE 77 OF RECORDS.

SEE DEDICATION PLAT FOR NON BUILDABLE AREA

7' UTILITY & DRAINAGE EASEMENTS EACH SIDE OF PROPERTY LINES AS INDICATED BY DASHED LINES EXCEPT AS OTHERWISE SHOWN.

FOR TAX PURPOSES ONLY