PART OF THE SW 1/4, SEC. 17, T.5N., R.1W., S.L.B. & M.

RIDGELINE SUBDIVISION PHASE 7

IN WASHINGTON TERRACE CITY

TAXING UNIT: 24

SCALE 1" = 50'

EXCEPT WHERE OTHERWISE SHOWN
ALL LOTS OWNED BY:
DOUGLAS B. STEPHENS &
BRUCE STEPHENS

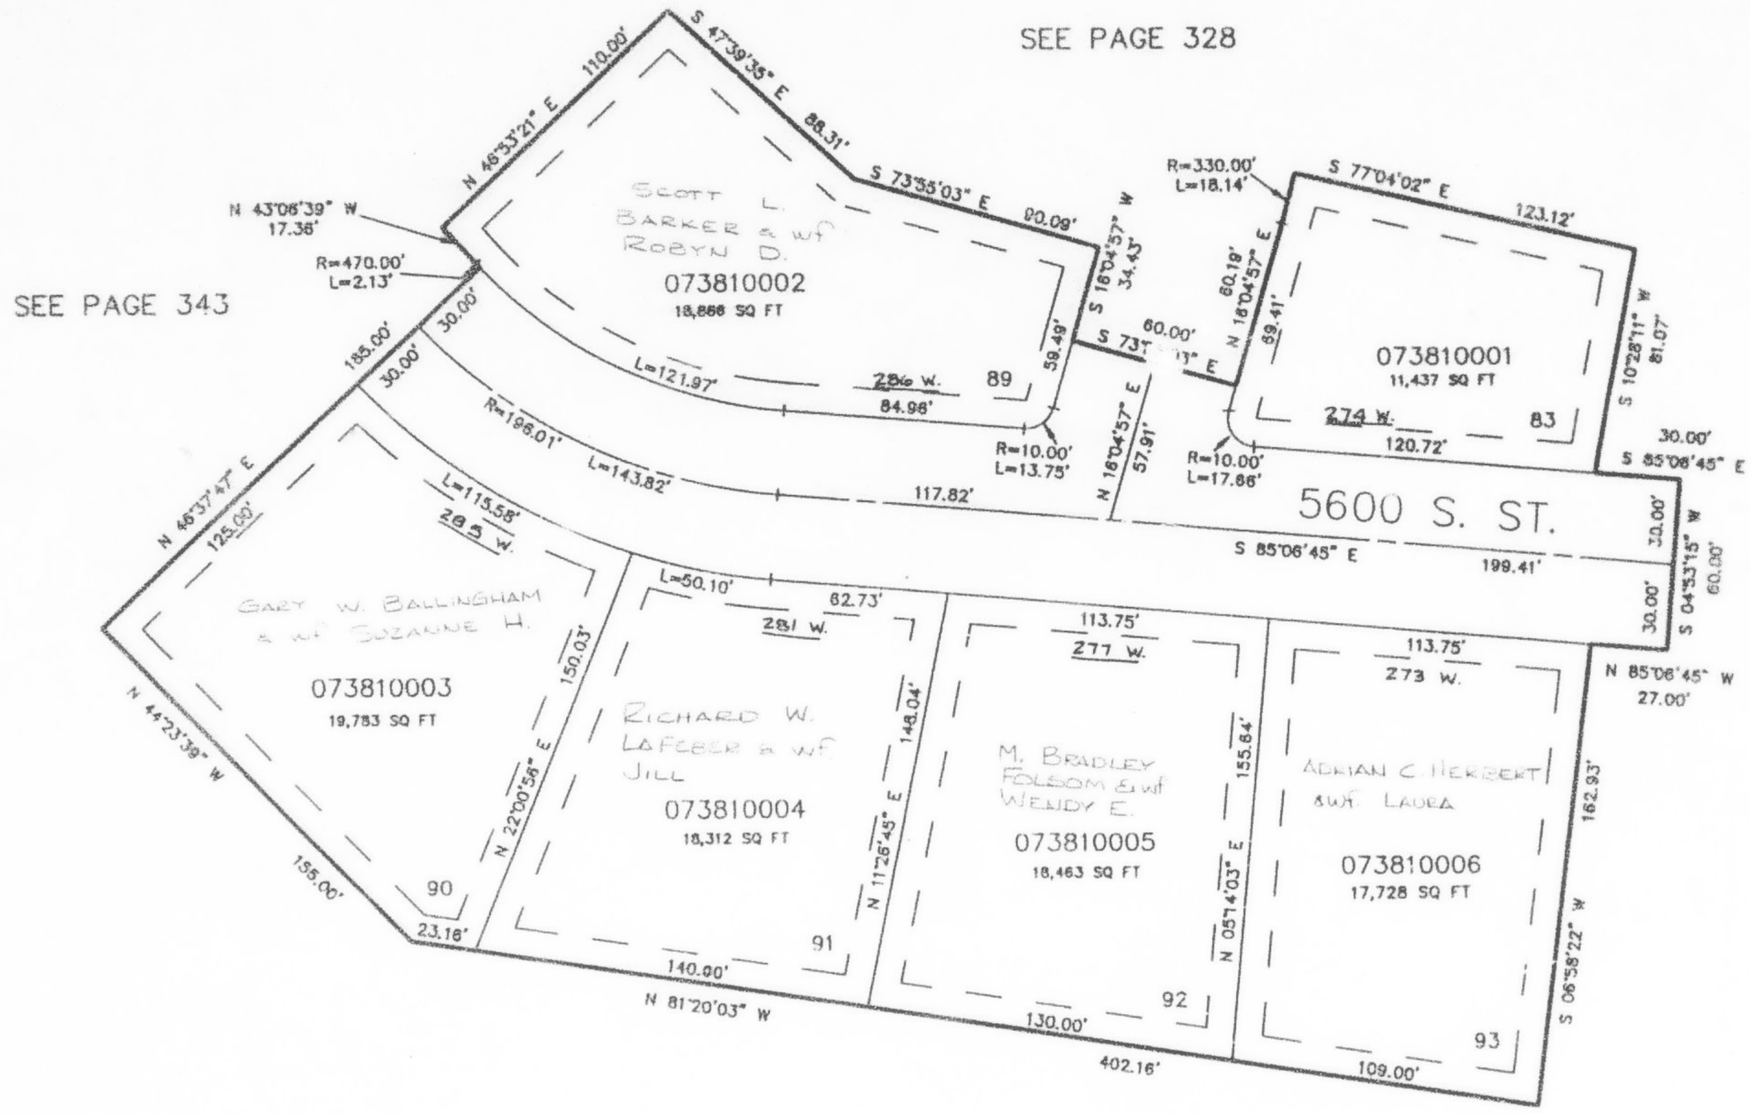

10' UTILITY & DRAINAGE EASEMENTS EACH SIDE OF PROPERTY LINES AS INDICATED BY DASHED LINES EXCEPT AS OTHERWISE SHOWN.

FOR COMPLETE ENG DATA SEE ORIGINAL DEDICATION PLAT IN BOOK 33, PAGE 34 OF RECORDS.

KST 6-91