PART OF THE S.W. 1/4, SEC. 16, T.5N., R.1W., S.L.B. & M.

SOUTH POINTE PHASE 9

A CONDOMINIUM PROJECT

IN WASHINGTON TERRACE CITY

TAXING UNIT: 255

SCALE 1" = 40'

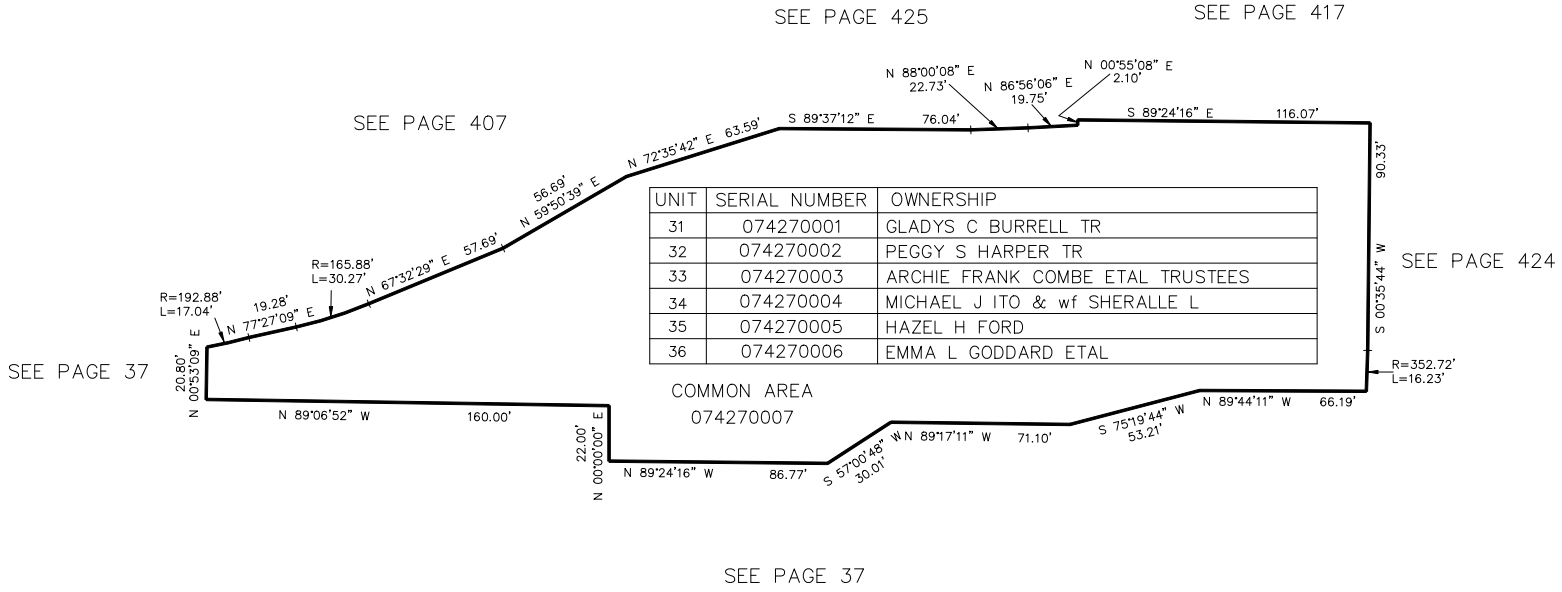

UNIT	SERIAL NUMBER	OWNERSHIP
31	074270001	GLADYS C BURRELL TR
32	074270002	PEGGY S HARPER TR
33	074270003	ARCHIE FRANK COMBE ETAL TRUSTEES
34	074270004	MICHAEL J ITO & wf SHERALLE L
35	074270005	HAZEL H FORD
36	074270006	EMMA L GODDARD ETAL

FOR COMPLETE ENG DATA SEE ORIGINAL DEDICATION PLAT IN BOOK 35, PAGE 96 OF RECORDS.