PART OF THE N.W. 1/4, SEC. 22, T.5N., R.1W., S.L.B. & M.

CROSSROADS LANDING – PHASE 2

LOTS 18–28

TAXING UNIT: 50

IN SOUTH OGDEN CITY

SCALE 1" = 50'

EXCEPT WHERE OTHERWISE SHOWN ALL LOTS OWNED BY LANDSTAR DEV. L.L.C.

SEE PAGE 188

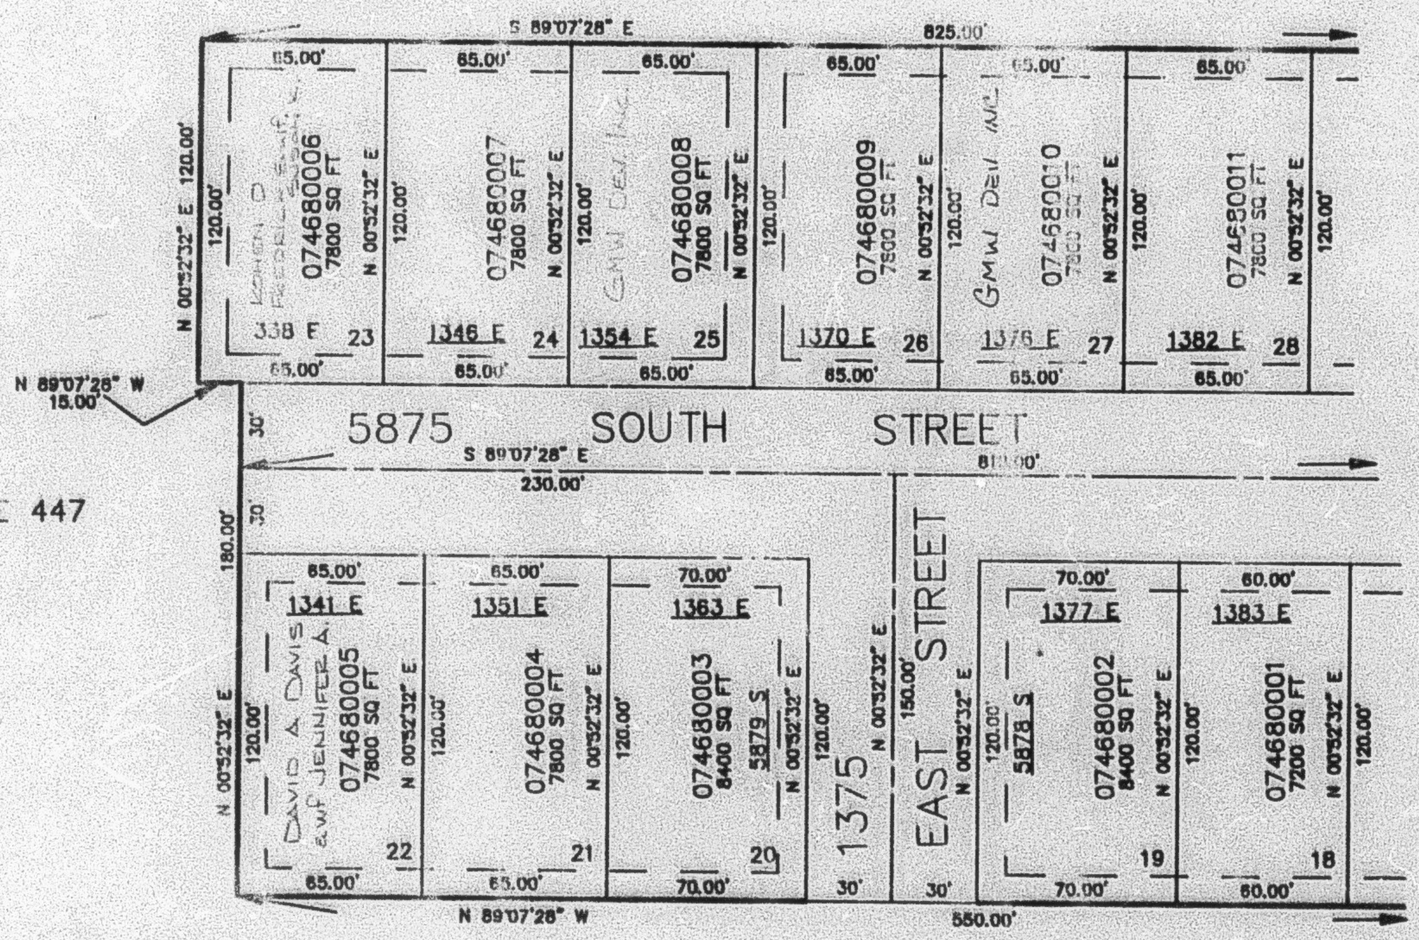

SEE PAGE 447

SEE PAGE 467

SEE PAGE 85

10' UTILITY & DRAINAGE EASEMENTS EACH SIDE OF PROPERTY LINES AS INDICATED BY DASHED LINES EXCEPT AS OTHERWISE SHOWN.

FOR COMPLETE ENG DATA SEE ORIGINAL DEDICATION PLAT IN BOOK 38, PAGE 58 OF RECORDS.

BMO 03-95