PART OF THE N.W.1/4, OF SECTION 15, T.5N., R.1W., S.L.B. & M.

THE VILLAGE AT LAKEVIEW RIDGE PHASE NO 1

IN OGDEN CITY

TAXING UNIT: 25

SCALE 1" = 50'

SEE PAGE 2

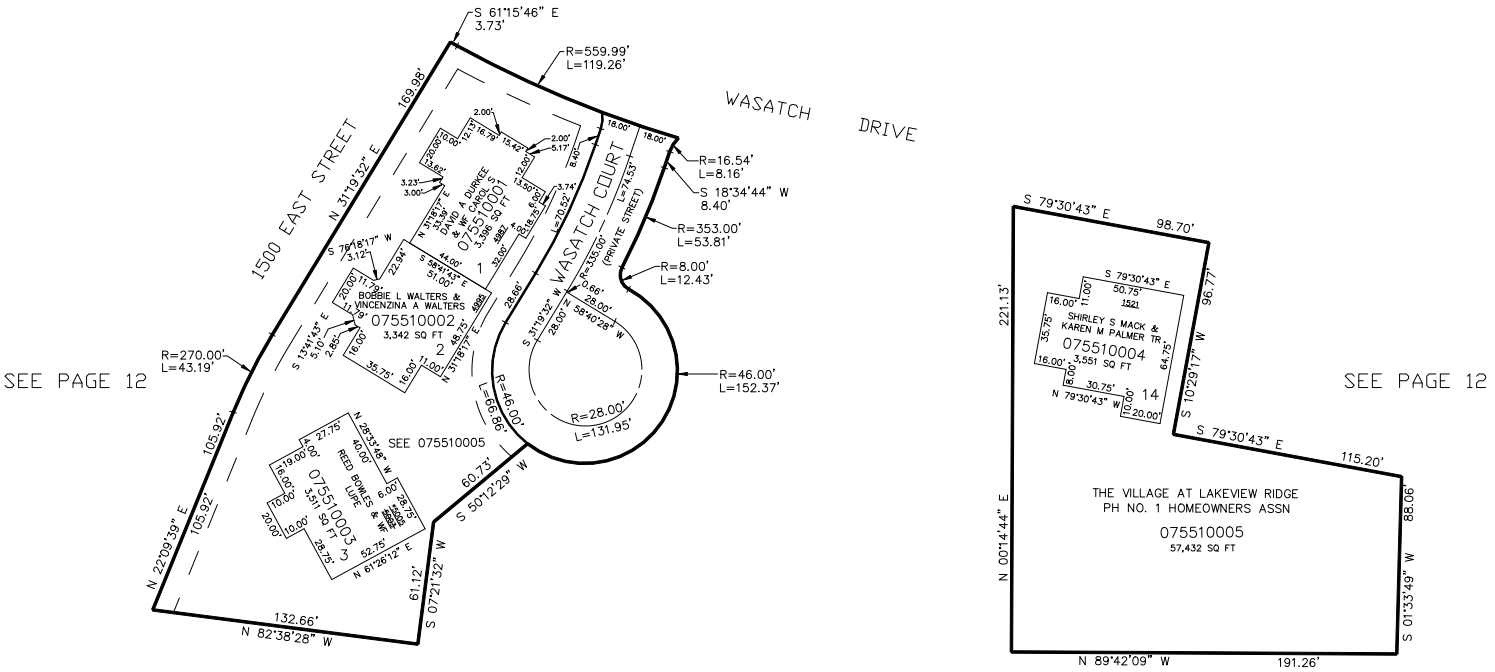

SEE PAGE 12

*FOR ADDRESS CHANGE SEE ADMINISTRATIVE ORDER NO 2101-16 E# 2494724 01-OCT-2010

FOR COMPLETE ENG DATA SEE ORIGINAL DEDICATION PLAT IN BOOK 51, PAGE 6 OF RECORDS.

10' UTILITY & DRAINAGE EASEMENTS EACH SIDE OF PROPERTY LINES AS INDICATED BY DASHED LINES EXCEPT AS OTHERWISE SHOWN.