PART OF THE NE.1/4 OF SECTION 20, T.5N., R.1W., S.L.B. & M.

GARDNER PROFESSIONAL BUILDING CONDOMINIUM

IN WASHINGTON TERRACE CITY

TAXING UNIT: 393

SCALE 1" = 20'

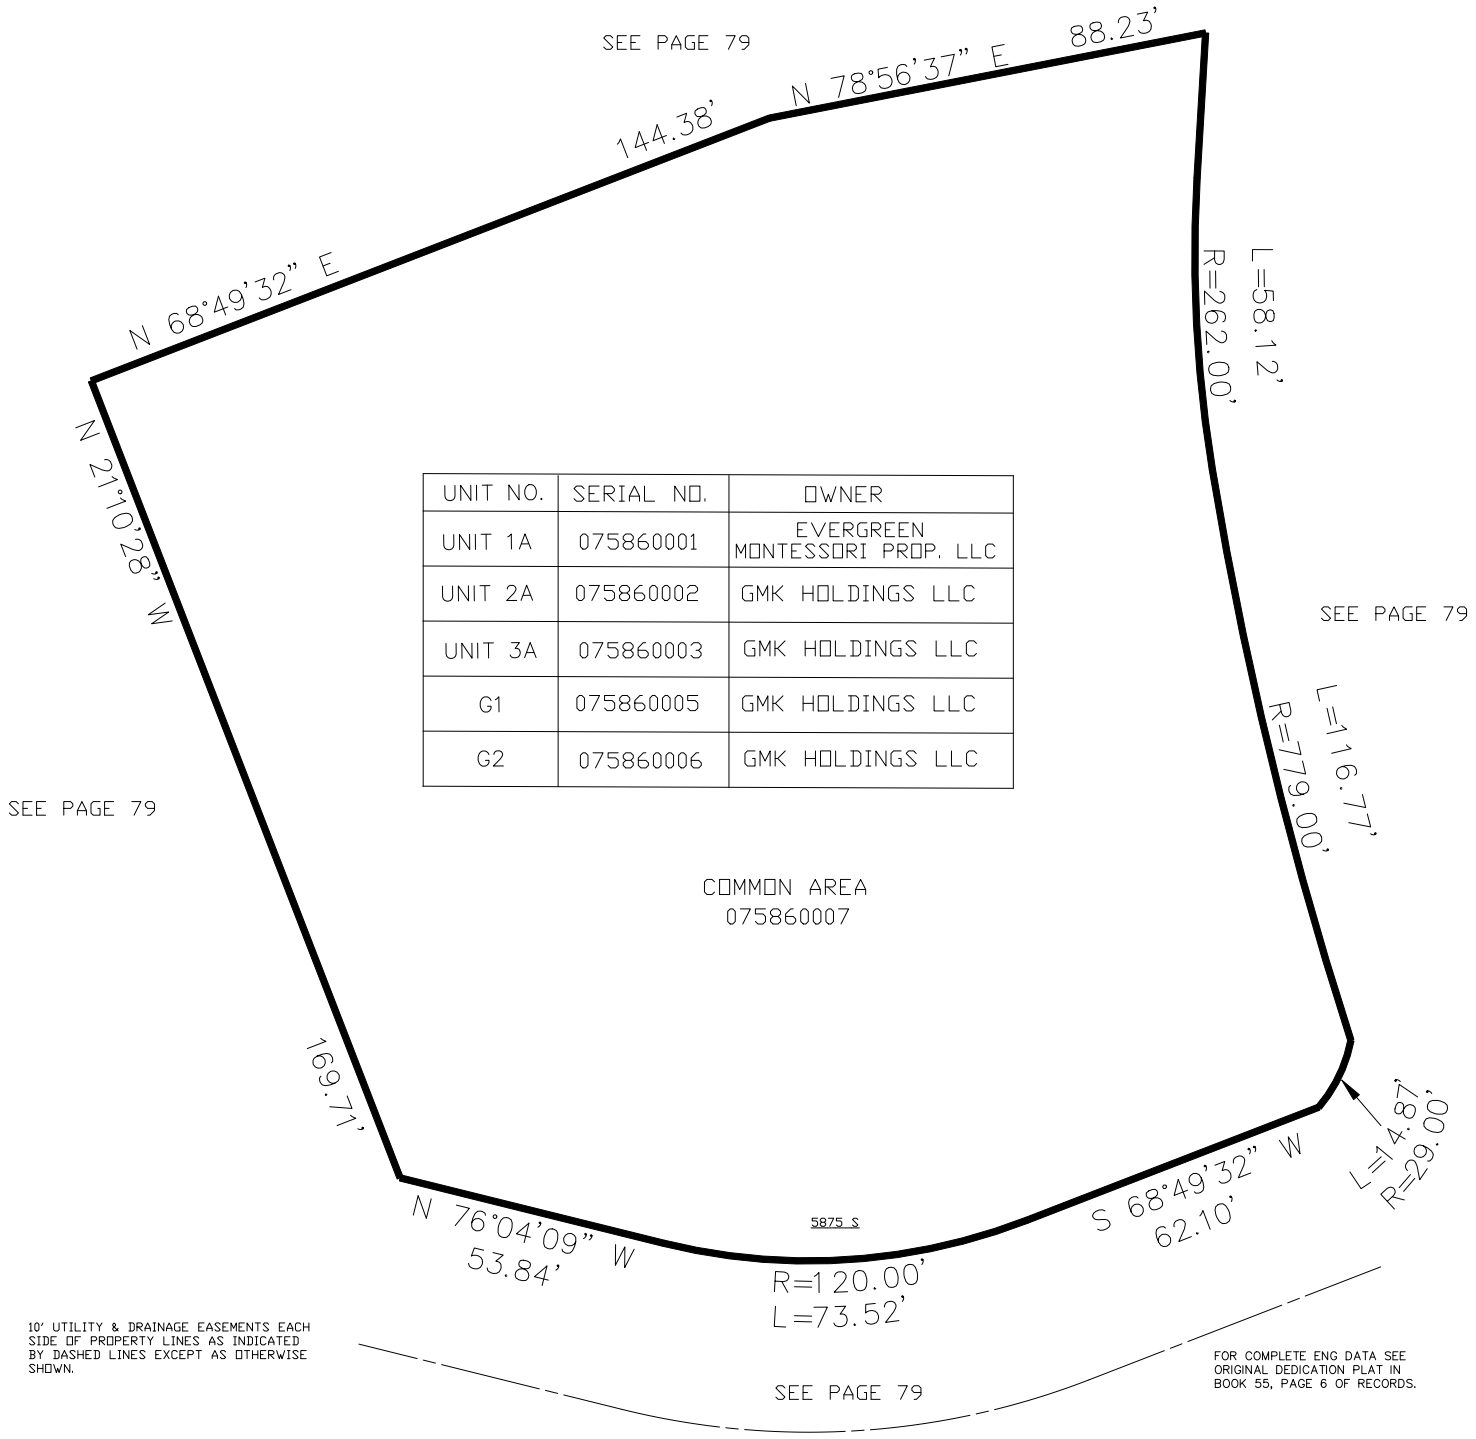

UNIT NO.	SERIAL NO.	OWNER
UNIT 1A	075860001	EVERGREEN MONTESSORI PROP. LLC
UNIT 2A	075860002	GMK HOLDINGS LLC
UNIT 3A	075860003	GMK HOLDINGS LLC
G1	075860005	GMK HOLDINGS LLC
G2	075860006	GMK HOLDINGS LLC

10' UTILITY & DRAINAGE EASEMENTS EACH SIDE OF PROPERTY LINES AS INDICATED BY DASHED LINES EXCEPT AS OTHERWISE SHOWN.

FOR COMPLETE ENG DATA SEE ORIGINAL DEDICATION PLAT IN BOOK 55, PAGE 6 OF RECORDS.

KBL 12-01