PART OF THE NE.1/4 OF SECTION 20, T.5N., R.1W., S.L.B. & M.

GARDNER PROFESSIONAL BUILDING CONDOMINIUM

IN WASHINGTON TERRACE CITY

TAXING UNIT: 393

SCALE 1" = 20'

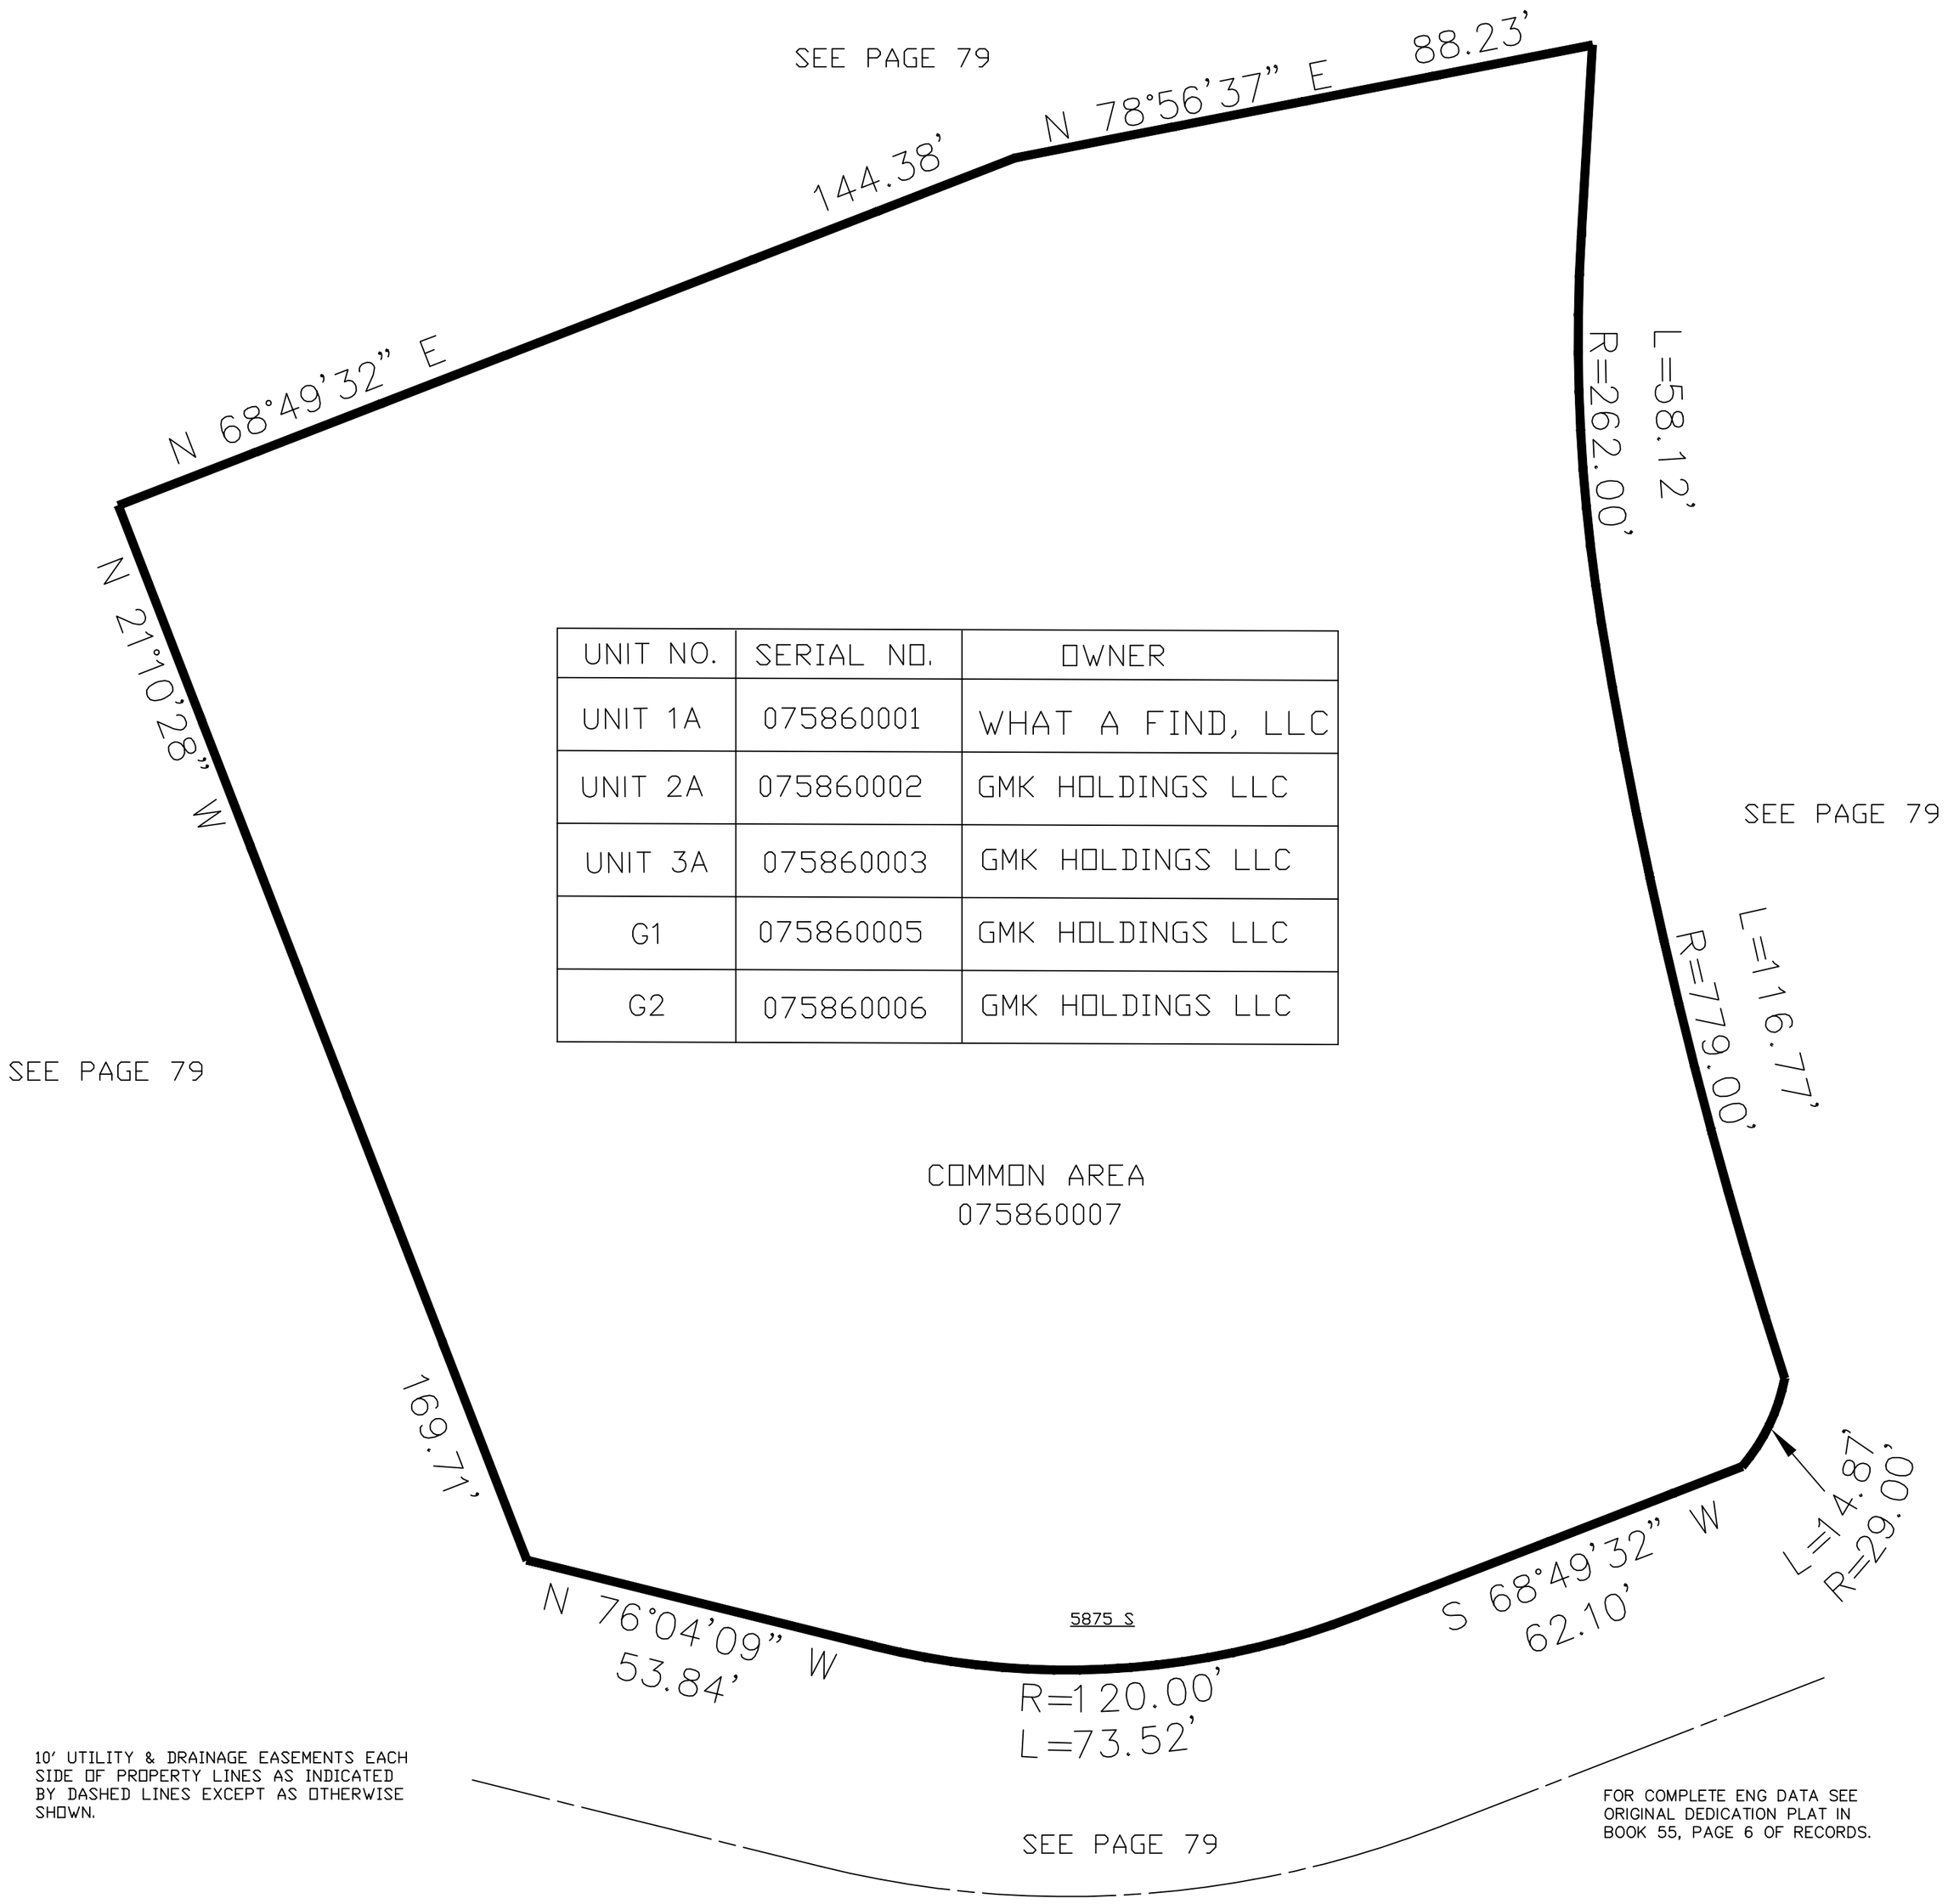

UNIT NO.	SERIAL NO.	OWNER
UNIT 1A	075860001	WHAT A FIND, LLC
UNIT 2A	075860002	GMK HOLDINGS LLC
UNIT 3A	075860003	GMK HOLDINGS LLC
G1	075860005	GMK HOLDINGS LLC
G2	075860006	GMK HOLDINGS LLC

COMMON AREA
075860007

10' UTILITY & DRAINAGE EASEMENTS EACH SIDE OF PROPERTY LINES AS INDICATED BY DASHED LINES EXCEPT AS OTHERWISE SHOWN.

FOR COMPLETE ENG DATA SEE ORIGINAL DEDICATION PLAT IN BOOK 55, PAGE 6 OF RECORDS.

KBL 12-01