PART OF THE W.1/2, OF SECTION 22, T.5N., R.1W., S.L.B. & M.

# GRANITE POINTE PHASE 1, AMENDED PLAT OF LOT 4

IN SOUTH OGDEN CITY

TAXING UNIT: 325

SCALE 1" = 50'

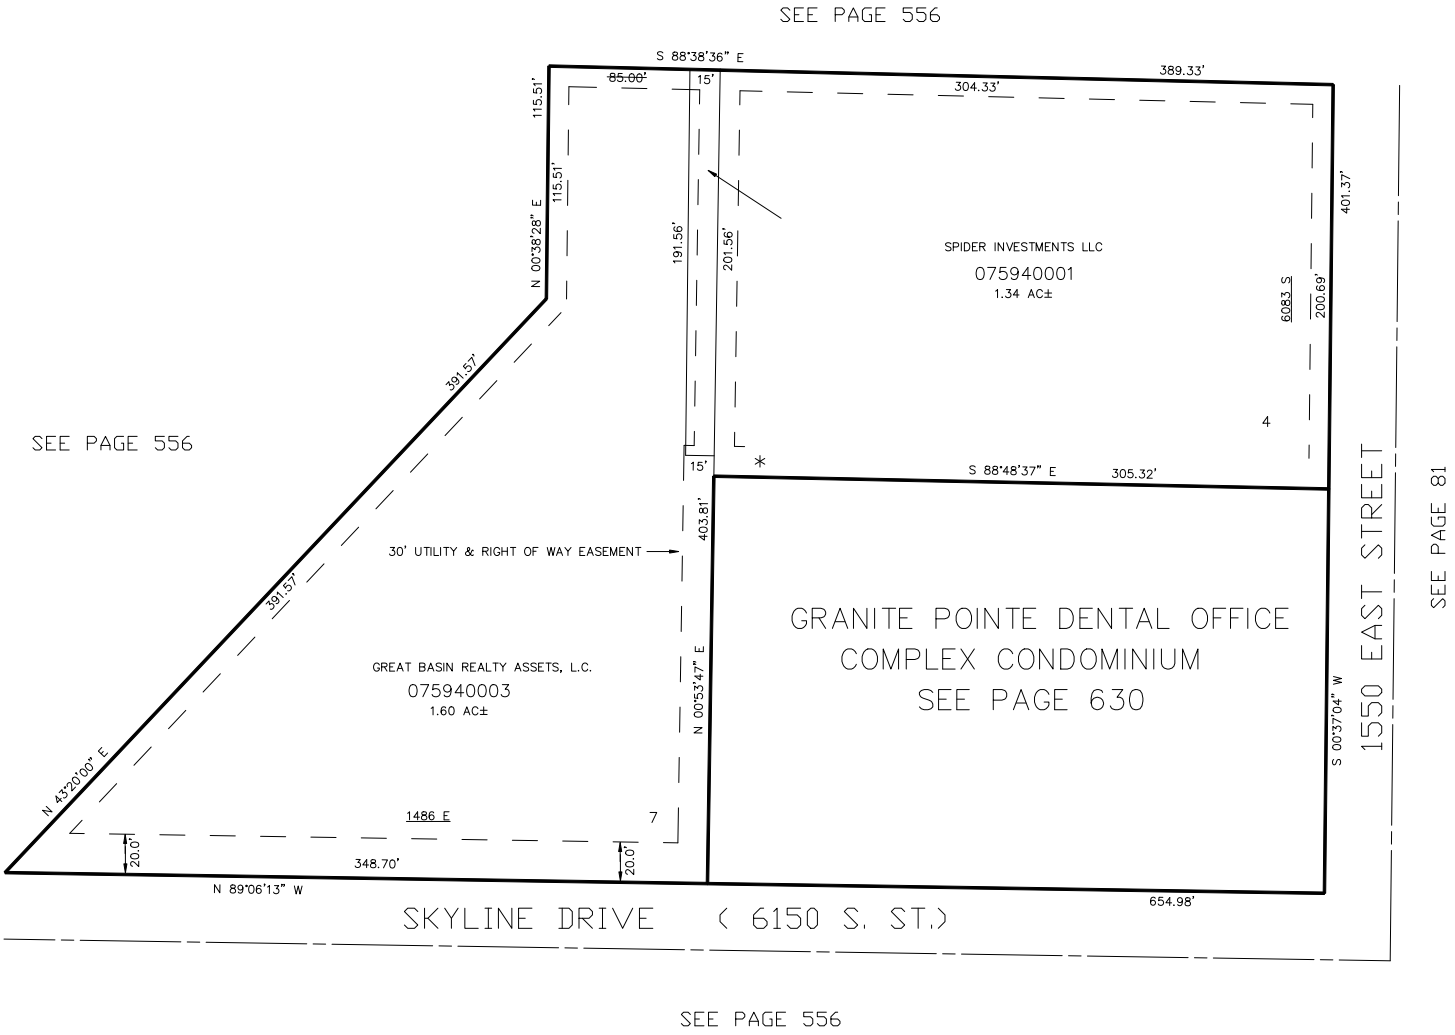


FOR COMPLETE ENG DATA SEE ORIGINAL DEDICATION PLAT IN BOOK 55, PAGE 65 OF RECORDS.

10' UTILITY & DRAINAGE EASEMENTS EACH SIDE OF PROPERTY LINES AS INDICATED BY DASHED LINES EXCEPT AS OTHERWISE SHOWN.

* SEE #1929852 FOR TERMINATION OF R.O.W. AND UTILITY EASEMENTS 14-APR-2003