PART OF THE E.1/2, OF SECTION 22, T.5N., R.1W., S.L.B. & M.

FASHION POINTE SUBDIVISION PH-6

IN SOUTH OGDEN CITY

TAXING UNIT: 75

SCALE 1" = 60'

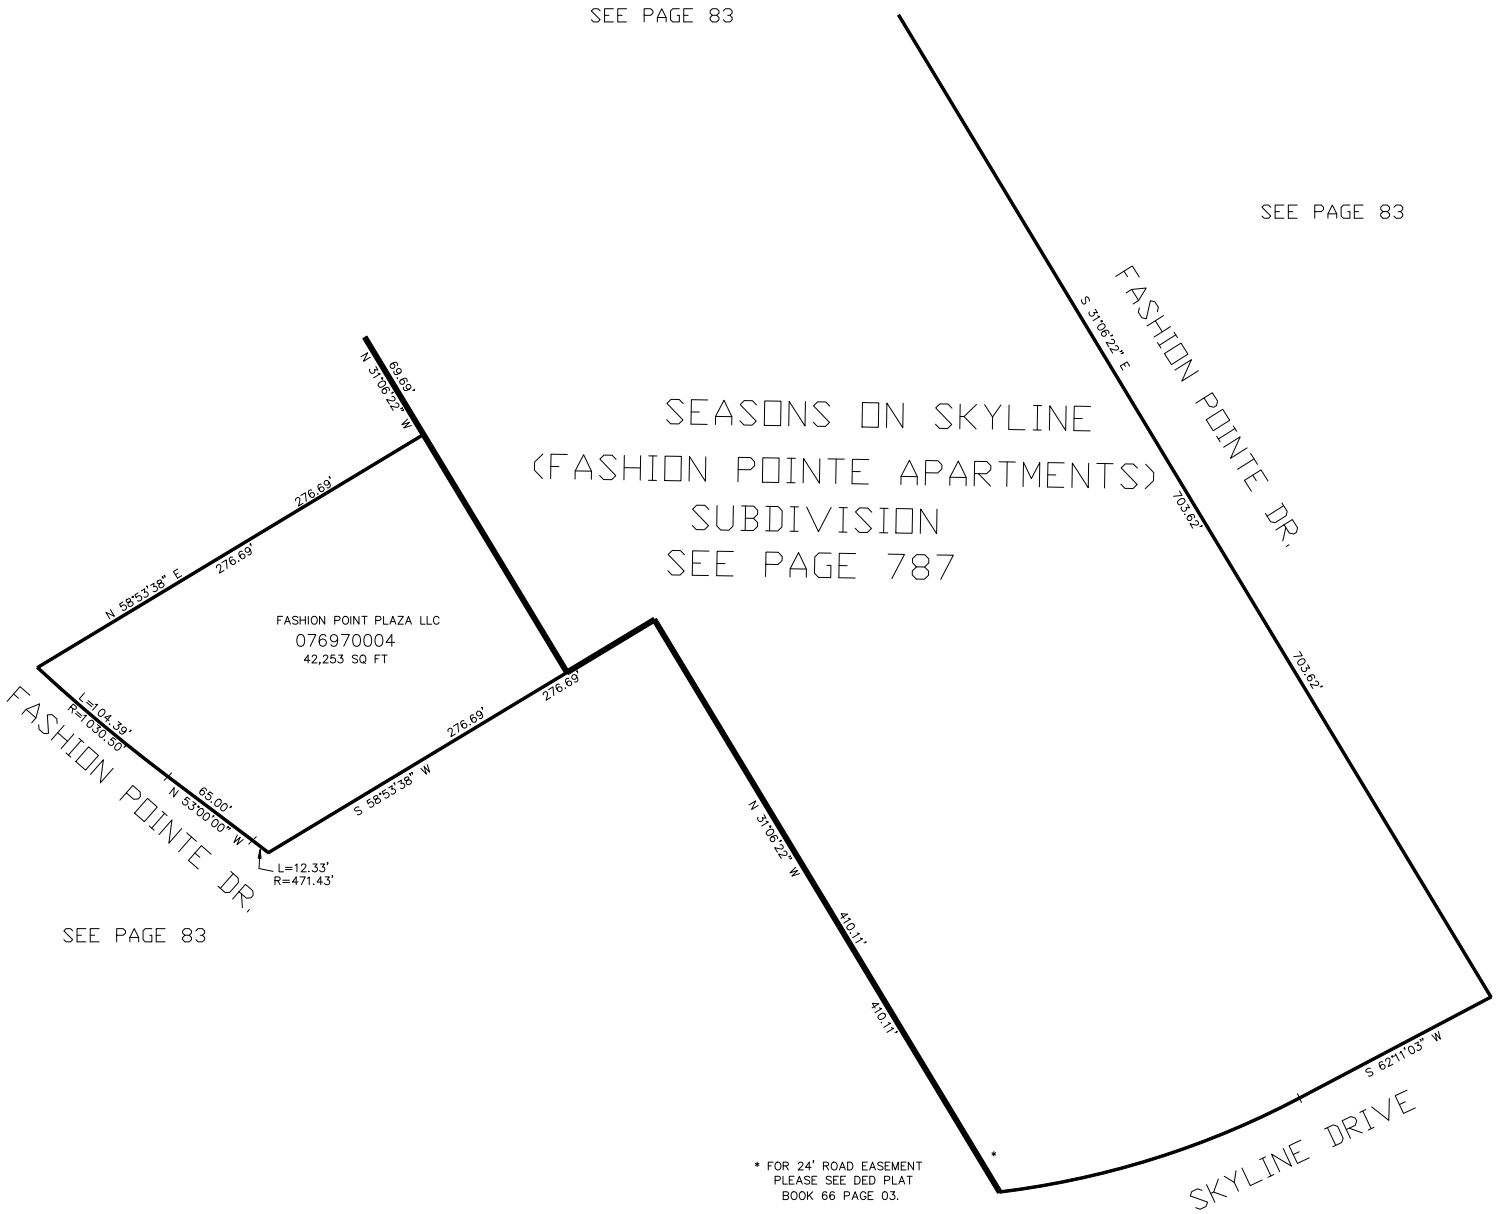

* FOR 24' ROAD EASEMENT PLEASE SEE DED PLAT BOOK 66 PAGE 03.

** FOR R.O.W. & EASEMENT GRANT PLEASE SEE E# 2257197

FOR COMPLETE ENG DATA SEE ORIGINAL DEDICATION PLAT IN BOOK 66, PAGE 03 OF RECORDS.

10' UTILITY & DRAINAGE EASEMENTS EACH SIDE OF PROPERTY LINES AS INDICATED BY DASHED LINES EXCEPT AS OTHERWISE SHOWN.

SEE PAGE 83