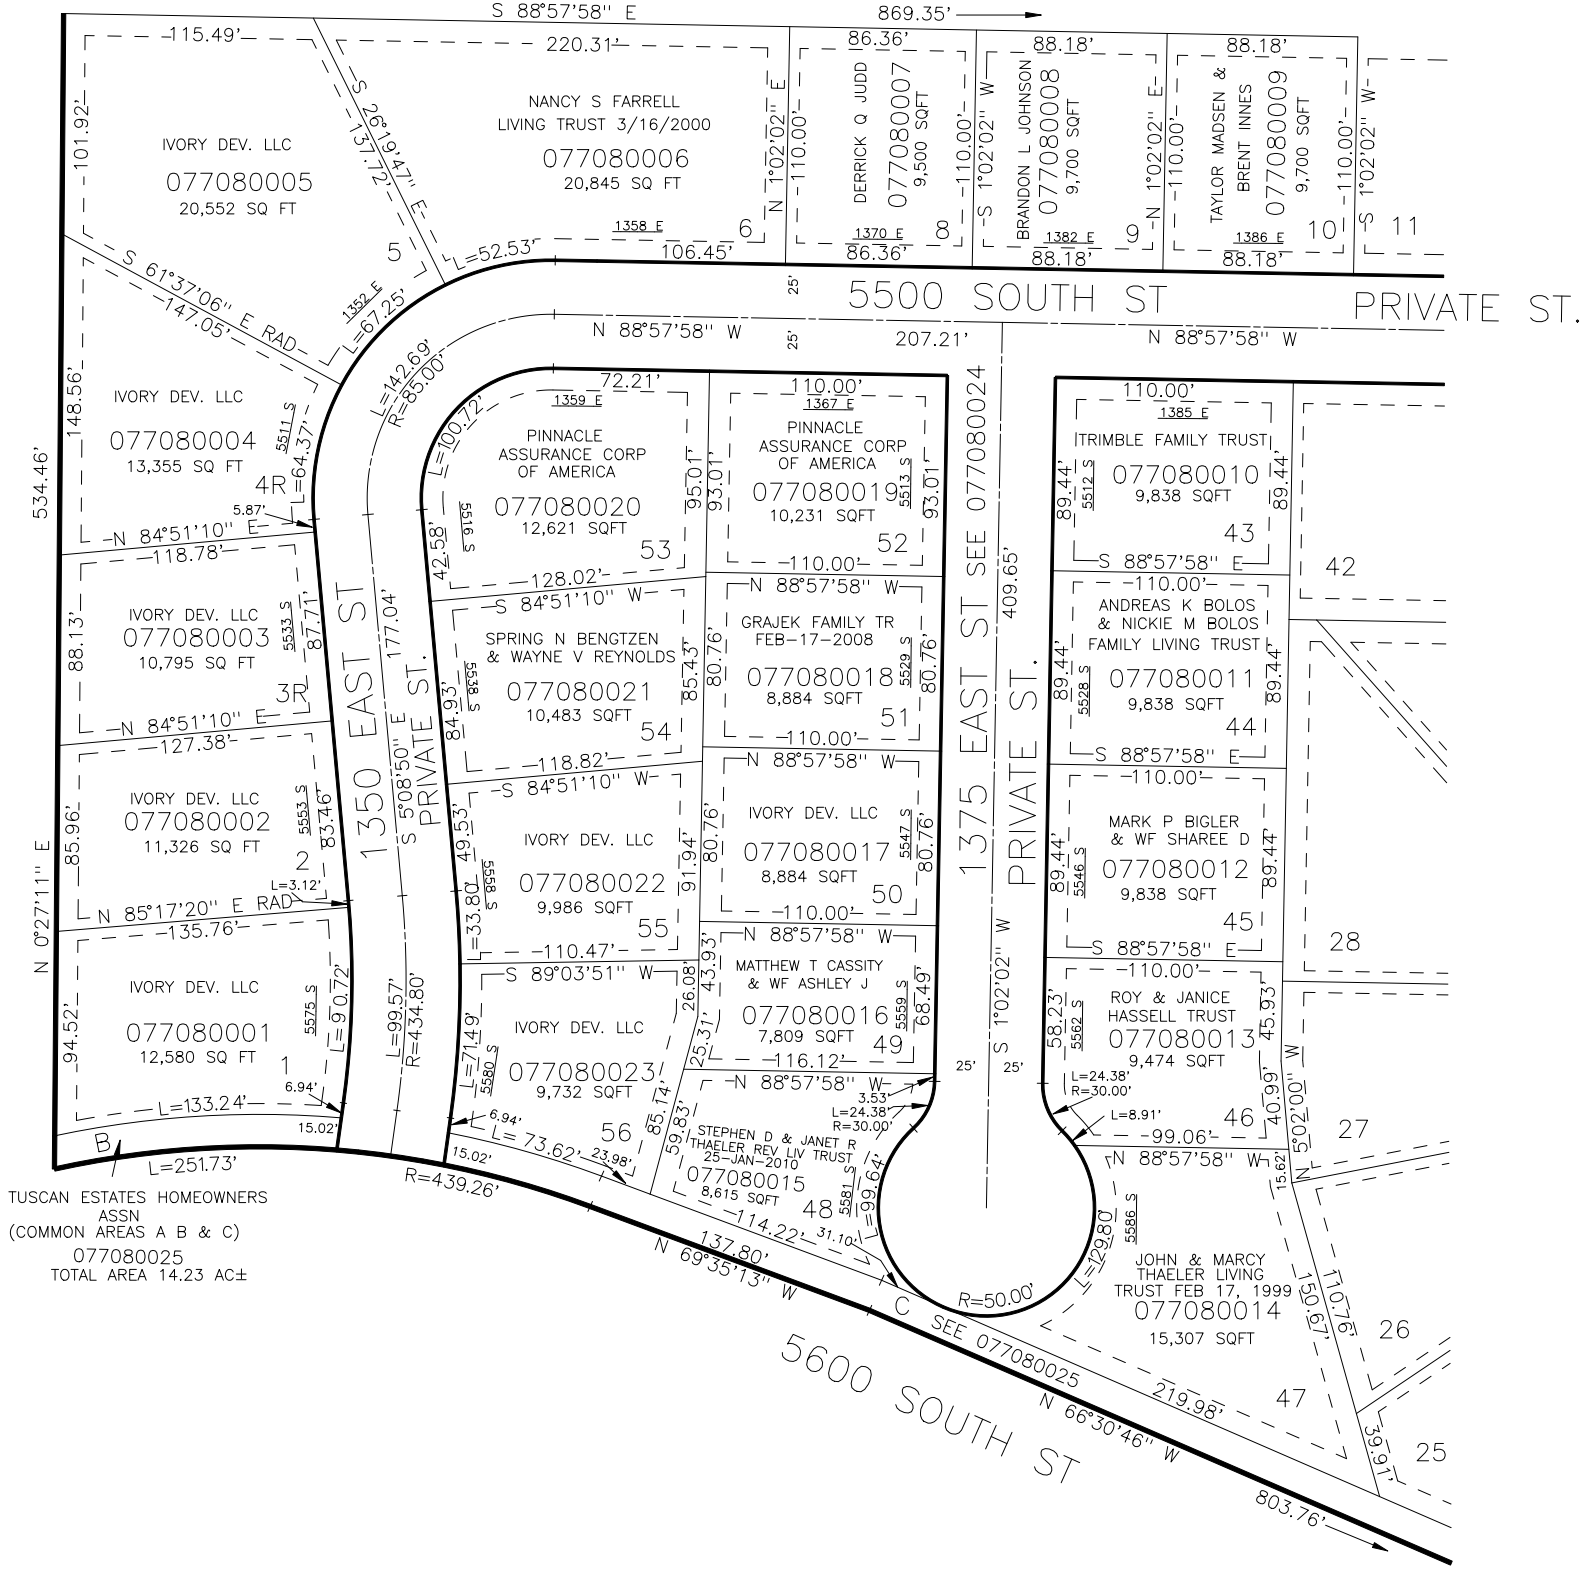
S 88°57'58" E
869.35'
5500 SOUTH ST
PRIVATE ST.
5600 SOUTH ST
1350 EAST ST
PRIVATE ST.
1375 EAST ST
PRIVATE ST.
SEE 077080024
IVORY DEV. LLC
077080005
20,552 SQ FT
NANCY S FARRELL
LIVING TRUST 3/16/2000
077080006
20,845 SQ FT
DERRICK Q JUDD
077080007
9,500 SQFT
BRANDON L JOHNSON
077080008
9,700 SQFT
TAYLOR MADSEN &
BRENT INNES
077080009
9,700 SQFT
IVORY DEV. LLC
077080004
13,355 SQ FT
IVORY DEV. LLC
077080003
10,795 SQ FT
IVORY DEV. LLC
077080002
11,326 SQ FT
IVORY DEV. LLC
077080001
12,580 SQ FT
PINNACLE
ASSURANCE CORP
OF AMERICA
077080020
12,621 SQFT
PINNACLE
ASSURANCE CORP
OF AMERICA
077080019
10,231 SQFT
SPRING N BENGTZEN
& WAYNE V REYNOLDS
077080021
10,483 SQFT
GRAJEK FAMILY TR
FEB-17-2008
077080018
8,884 SQFT
IVORY DEV. LLC
077080022
9,986 SQFT
IVORY DEV. LLC
077080017
8,884 SQFT
IVORY DEV. LLC
077080023
9,732 SQFT
MATTHEW T CASSITY
& WF ASHLEY J
077080016
7,809 SQFT
STEPHEN D & JANET R
THAELER REV LIV TRUST
25-JAN-2010
077080015
8,615 SQFT
TRIMBLE FAMILY TRUST
077080010
9,838 SQFT
ANDREAS K BOLOS
& NICKIE M BOLOS
FAMILY LIVING TRUST
077080011
9,838 SQFT
MARK P BIGLER
& WF SHAREE D
077080012
9,838 SQFT
ROY & JANICE
HASSELL TRUST
077080013
9,474 SQFT
JOHN & MARCY
THAELER LIVING
TRUST FEB 17, 1999
077080014
15,307 SQFT
TUSCAN ESTATES HOMEOWNERS
ASSN
(COMMON AREAS A B & C)
077080025
TOTAL AREA 14.23 AC±
SEE 077080025