PART OF THE E.1/2, OF SECTION 22, T.5N., R.1W., S.L.B. & M.

FASHION POINTE PHASE NO. 7

IN SOUTH OGDEN CITY

TAXING UNIT: 75

SCALE 1" =60'

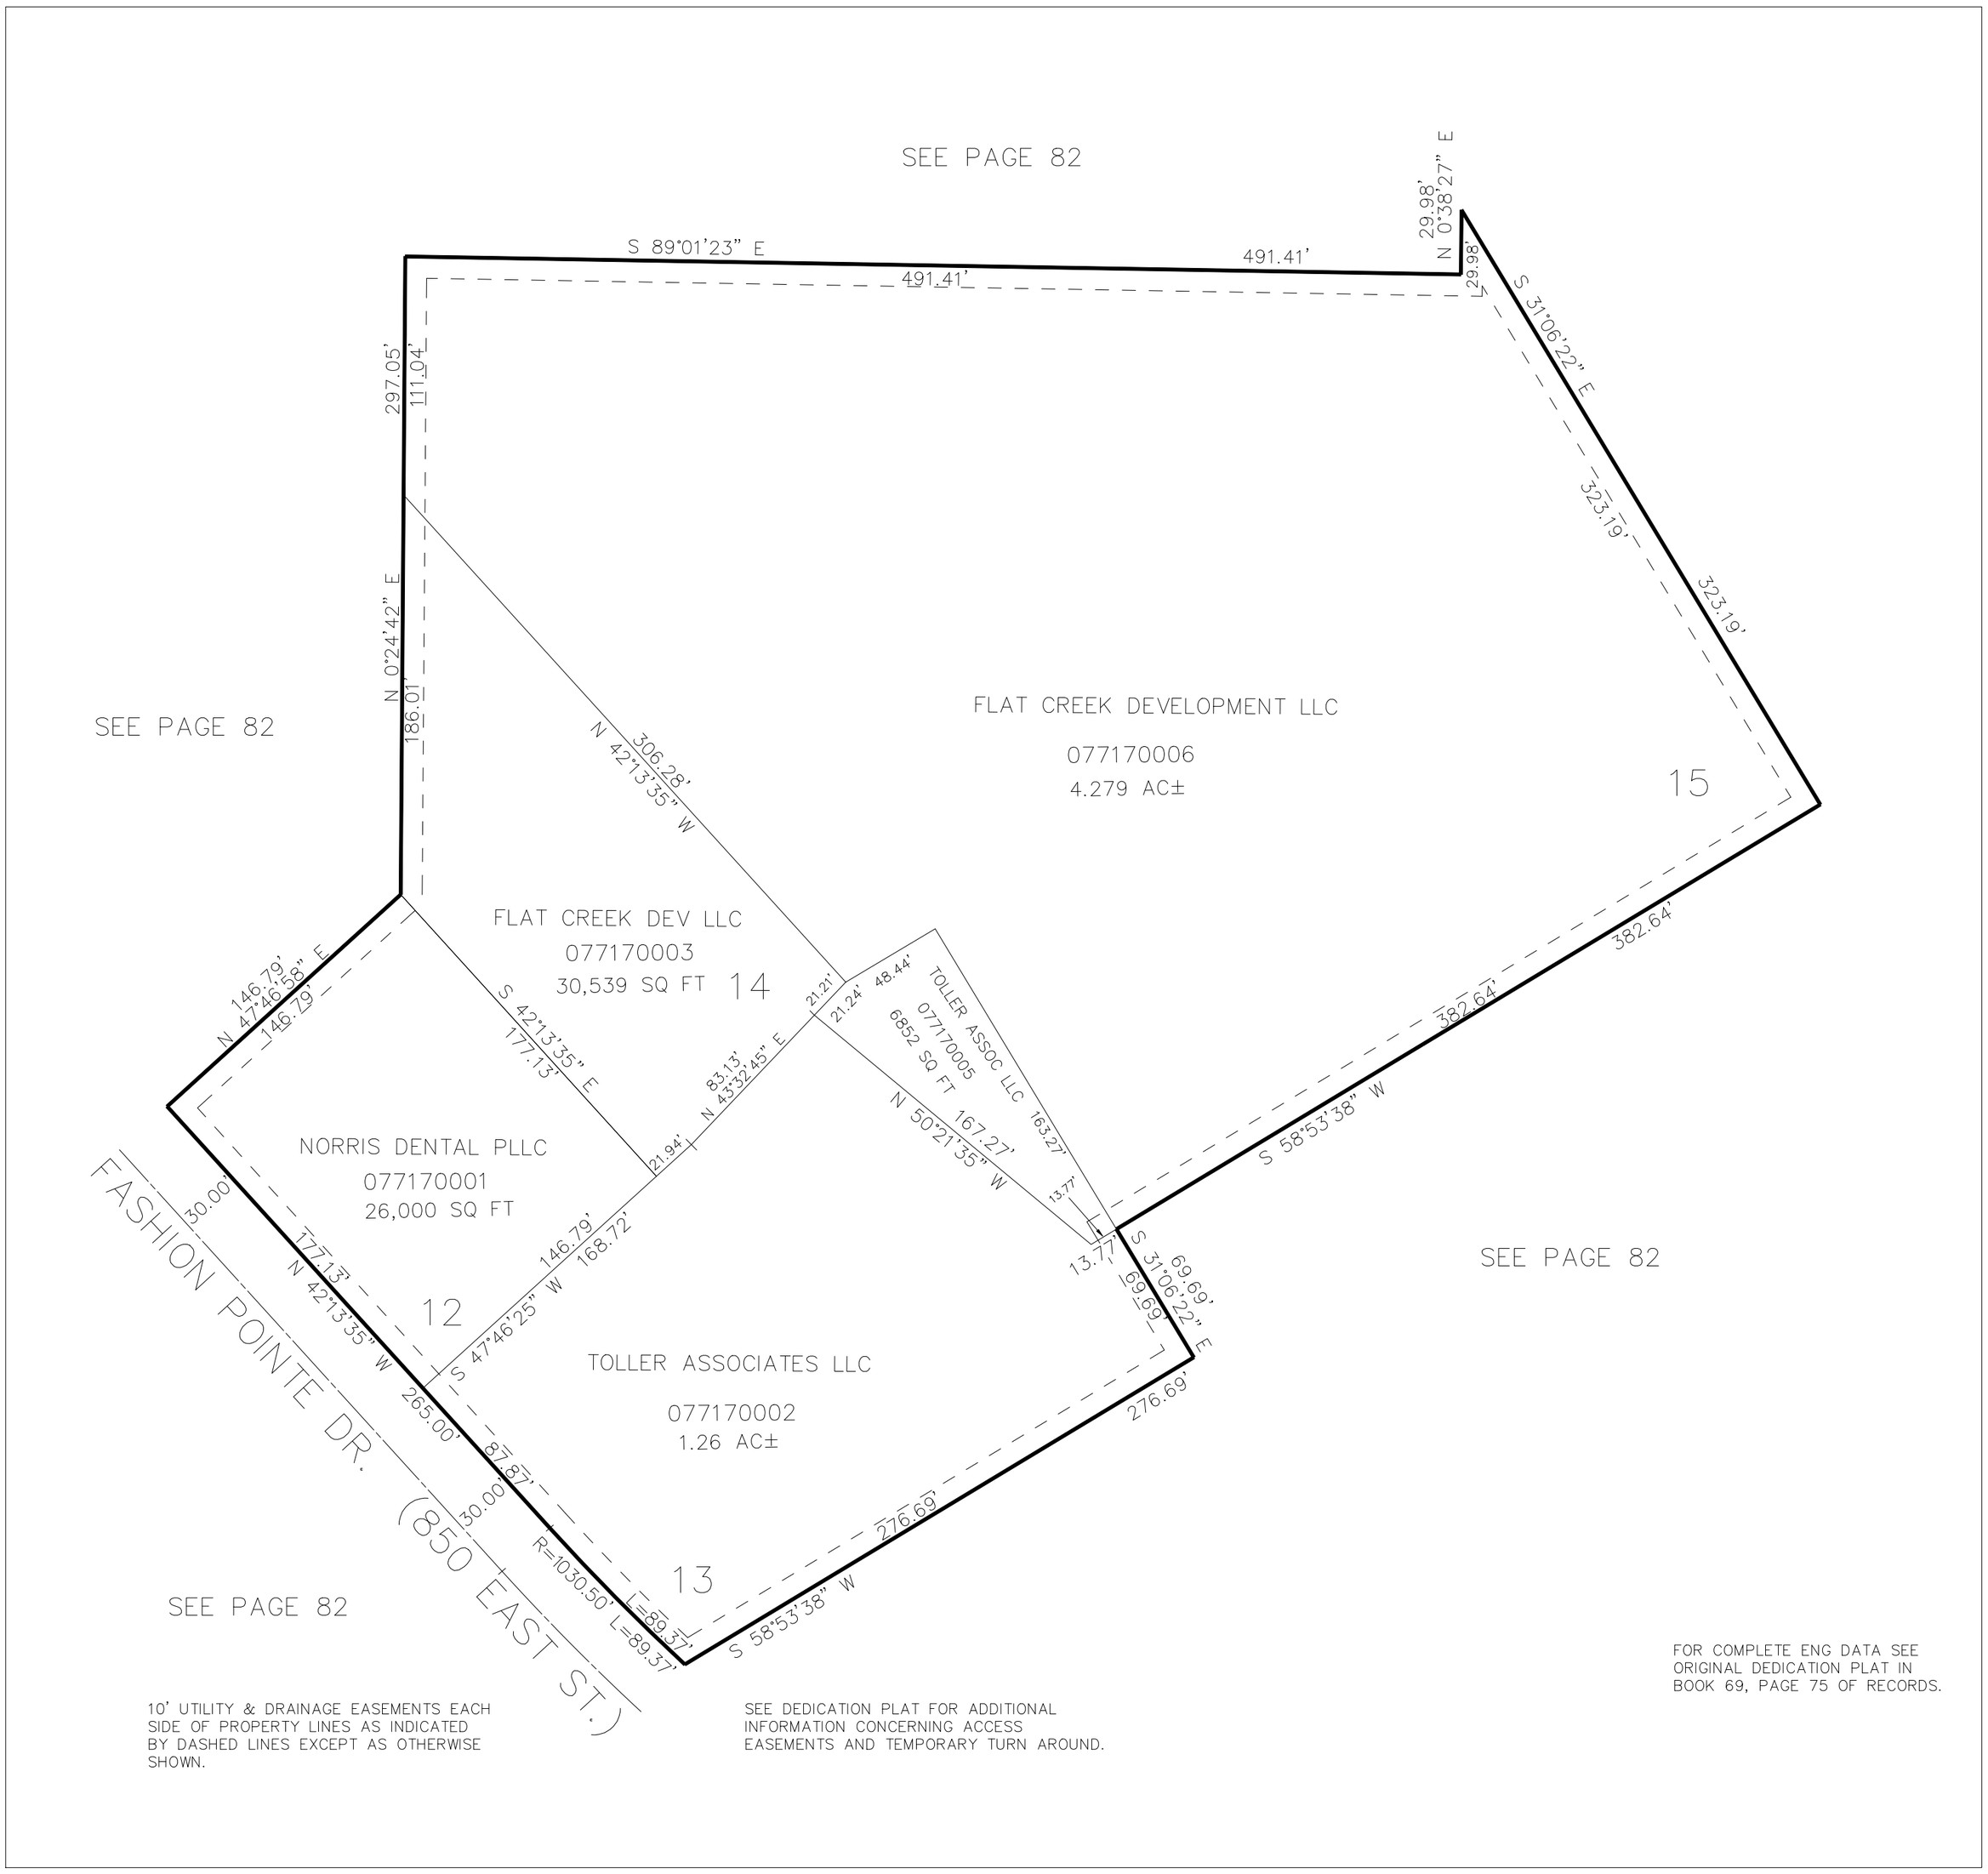

10' UTILITY & DRAINAGE EASEMENTS EACH SIDE OF PROPERTY LINES AS INDICATED BY DASHED LINES EXCEPT AS OTHERWISE SHOWN.

SEE DEDICATION PLAT FOR ADDITIONAL INFORMATION CONCERNING ACCESS EASEMENTS AND TEMPORARY TURN AROUND.

FOR COMPLETE ENG DATA SEE ORIGINAL DEDICATION PLAT IN BOOK 69, PAGE 75 OF RECORDS.

KBL 01-2009