PART OF THE NW.1/4, OF SECTION 21, T.5N., R.1W., S.L.B. & M.

FIELDCREST ESTATES AT PLEASANT VALLEY SUBDIVISION

IN WASHINGTON TERRACE CITY

TAXING UNIT: 420

SCALE 1" = 60'

SEE PAGE 80

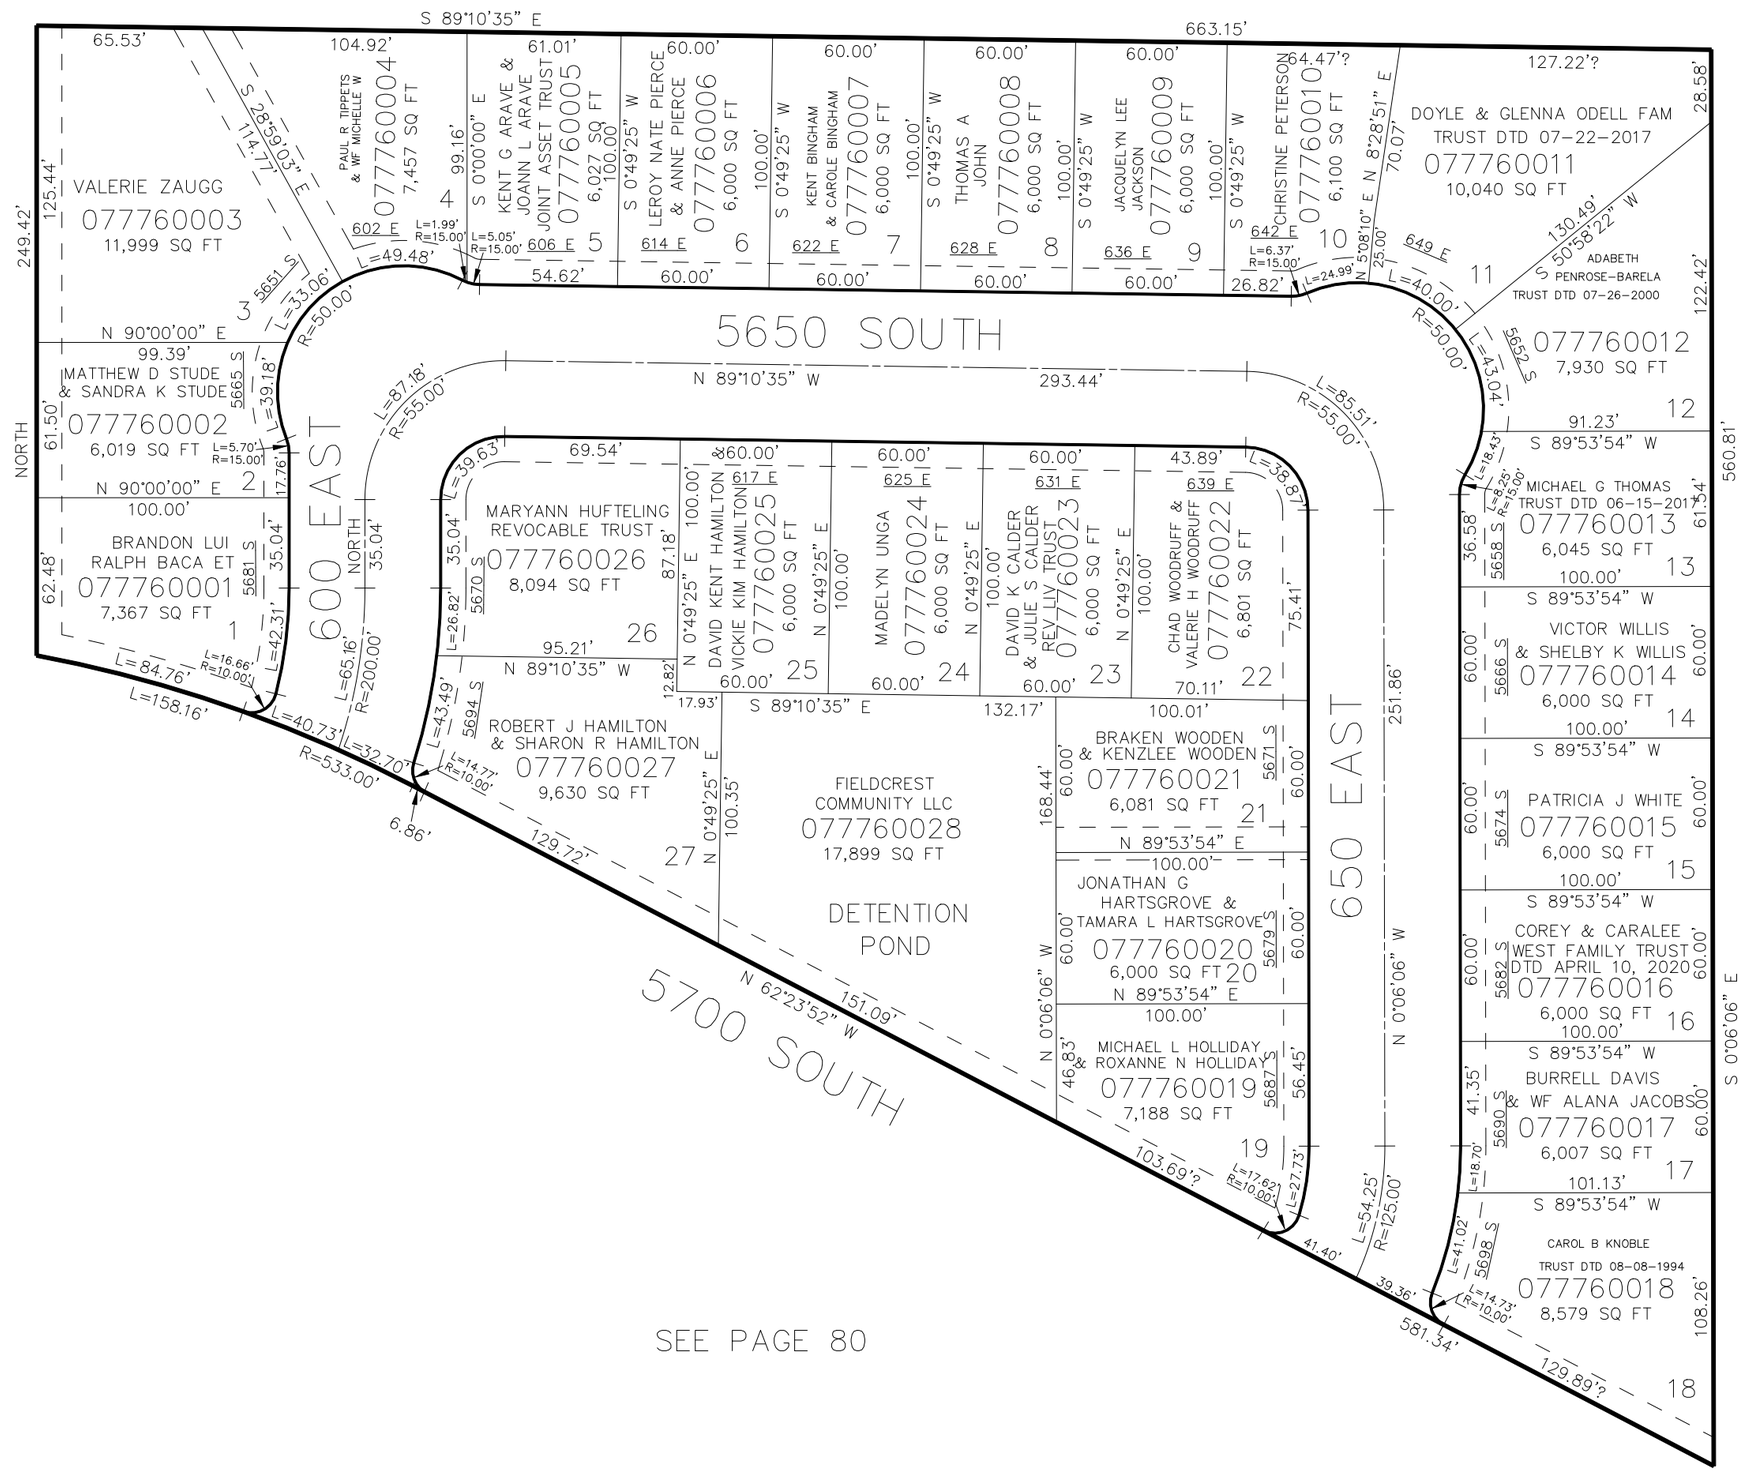

SEE PAGE 80

SEE PAGE 80

SEE PAGE 80

10' UTILITY & DRAINAGE EASEMENTS EACH SIDE OF PROPERTY LINES AS INDICATED BY DASHED LINES EXCEPT AS OTHERWISE SHOWN.

FOR COMPLETE ENG DATA SEE ORIGINAL DEDICATION PLAT IN BOOK 80, PAGE 34 OF RECORDS.

FOR TAX PURPOSES ONLY